



OPTION 1 FLOOR PLAN

1/4" = 1'

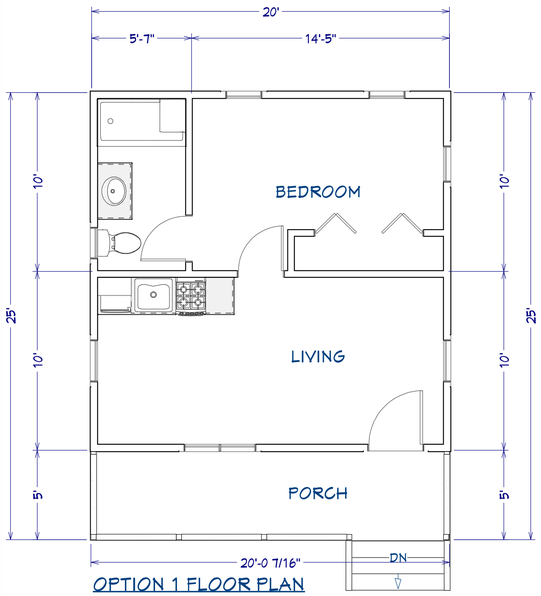

FRONT ELEVATION

1/4" = 1'

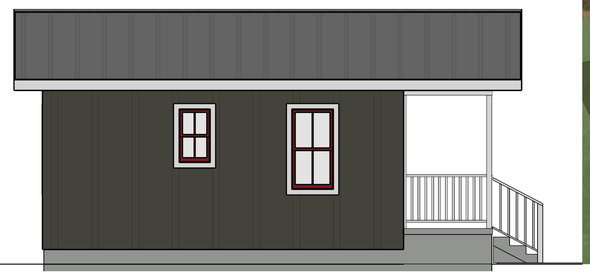


SIDE ELEVATION

1/4" = 1'



PERSPECTIVE VIEW

NO SCALE

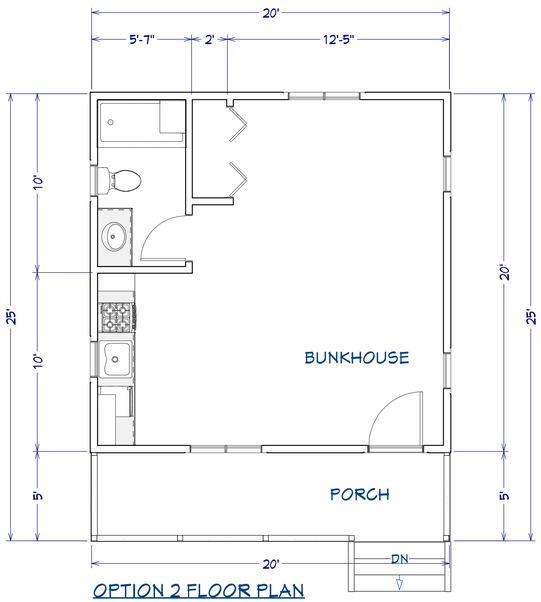


OPTION 2 FLOOR PLAN

1/4" = 1'



FRONT ELEVATION

1/4" = 1'

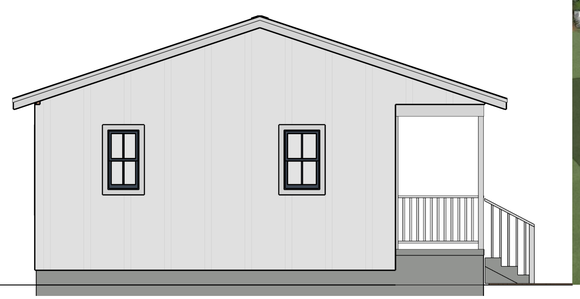

SIDE ELEVATION

1/4" = 1'




PERSPECTIVE VIEW

NO SCALE

Blue Collar Boys TV
Paradise Rises


FLOOR LAYOUT: ADU
STYLE: FARMHOUSE

DRAWINGS PROVIDED BY:
Chief Architect®
SOFTWARE
chiefarchitect.com
208.292.3400

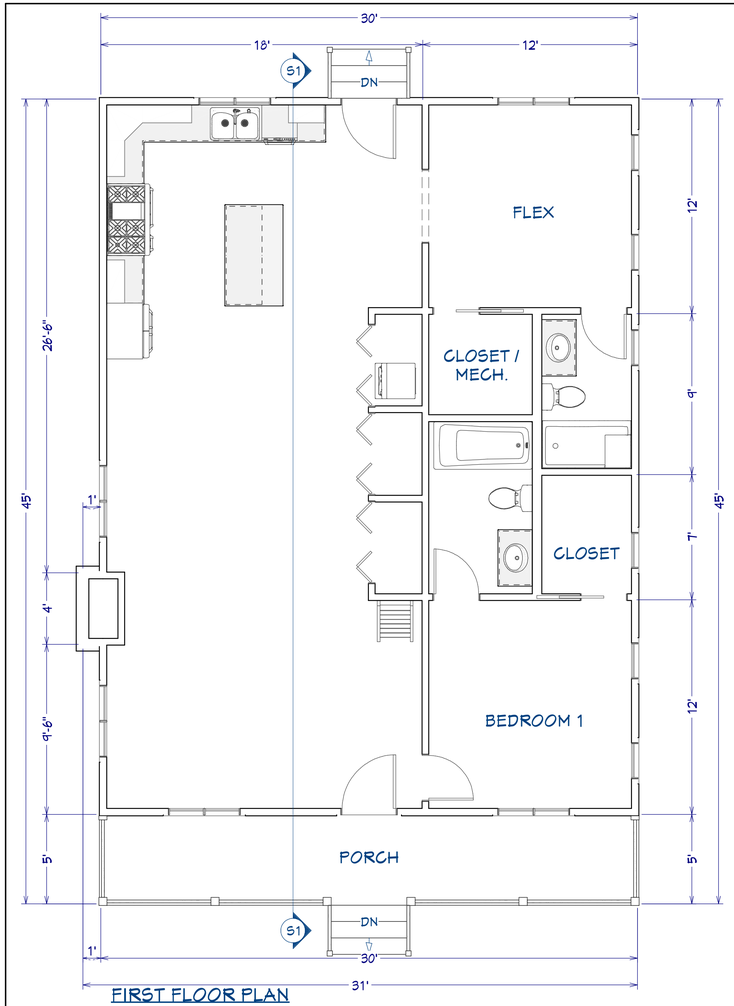

FIRST FLOOR PLAN

1/4" = 1'

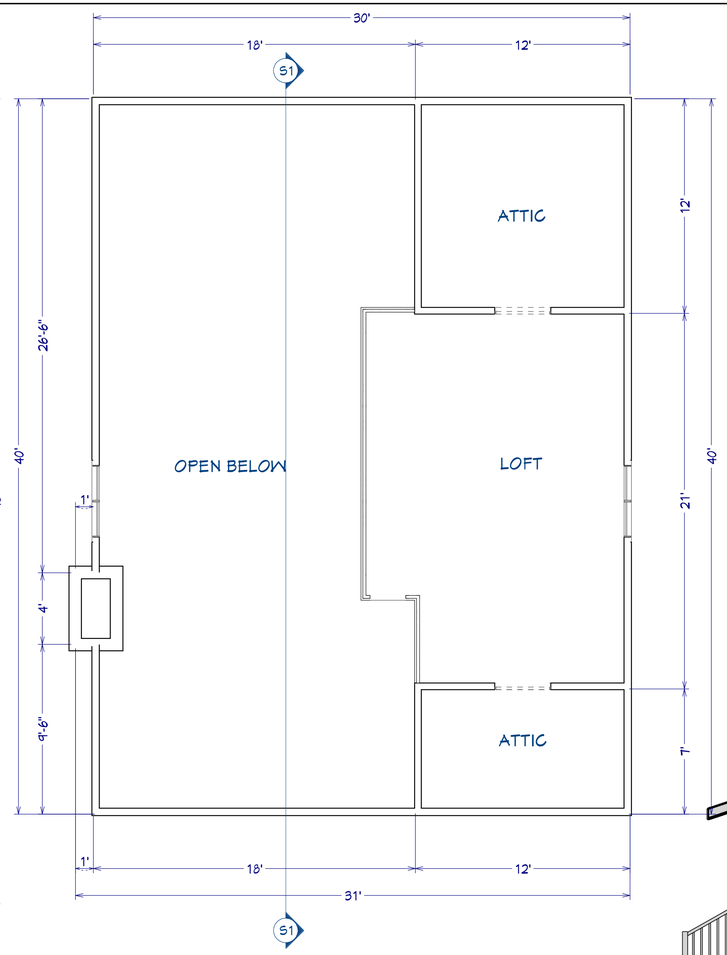


SECOND FLOOR PLAN

1/4" = 1'



PERSPECTIVE VIEW

NO SCALE

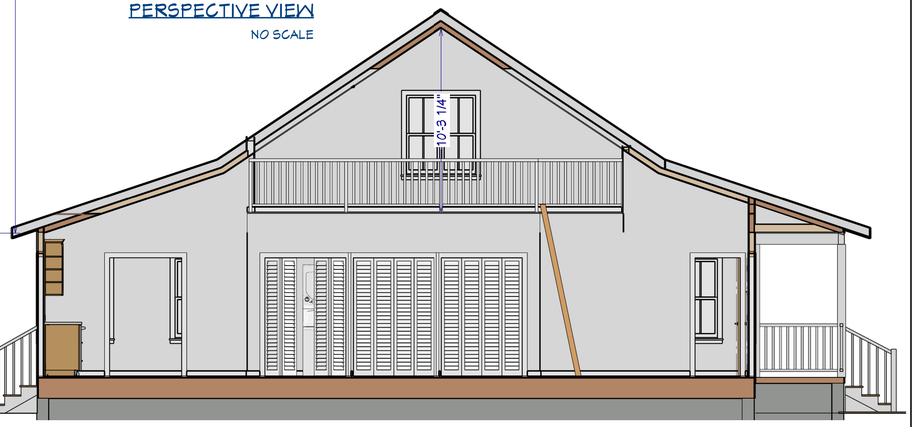


SECTION VIEW

3/16" = 1'



FRONT ELEVATION

1/4" = 1'

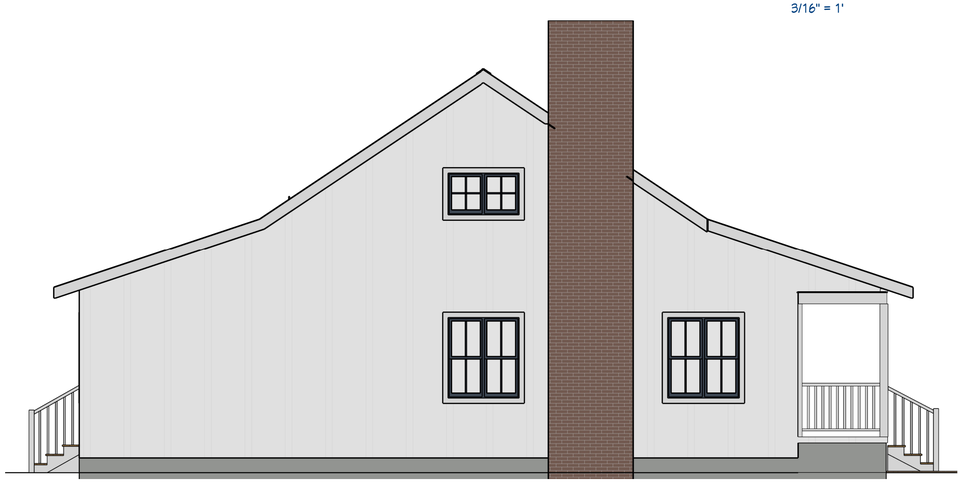


SIDE ELEVATION

1/4" = 1'

Blue Collar Boys TV
Paradise Rises


FLOOR LAYOUT: OPTION 1
STYLE: FARMHOUSE

DRAWINGS PROVIDED BY:
Chief Architect®
SOFTWARE
chiefarchitect.com
208.292.3400

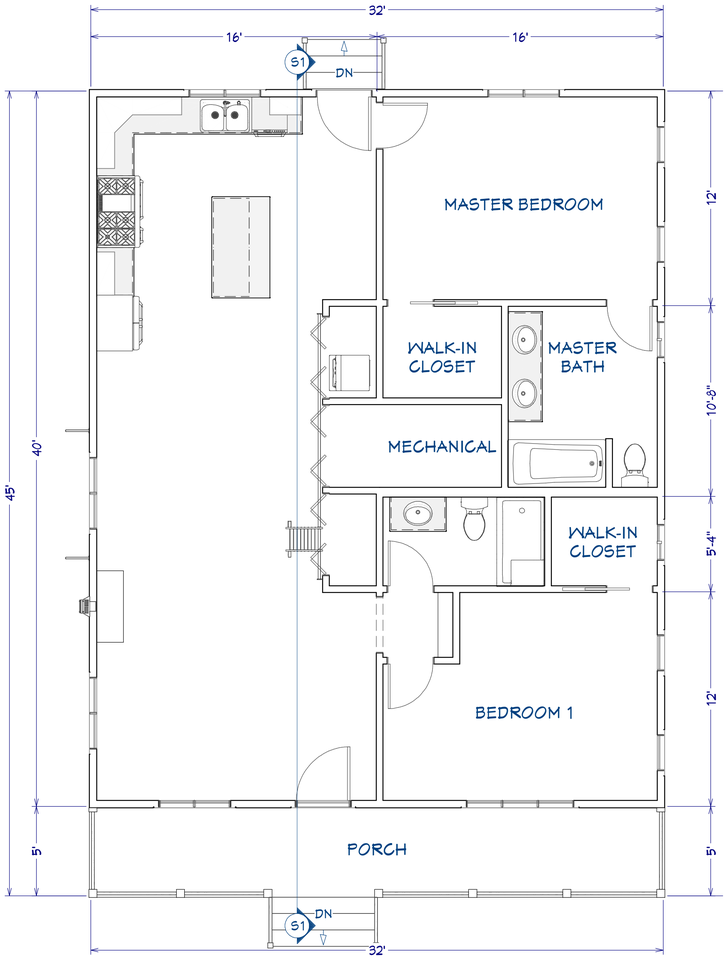

FIRST FLOOR PLAN

1/4" = 1'

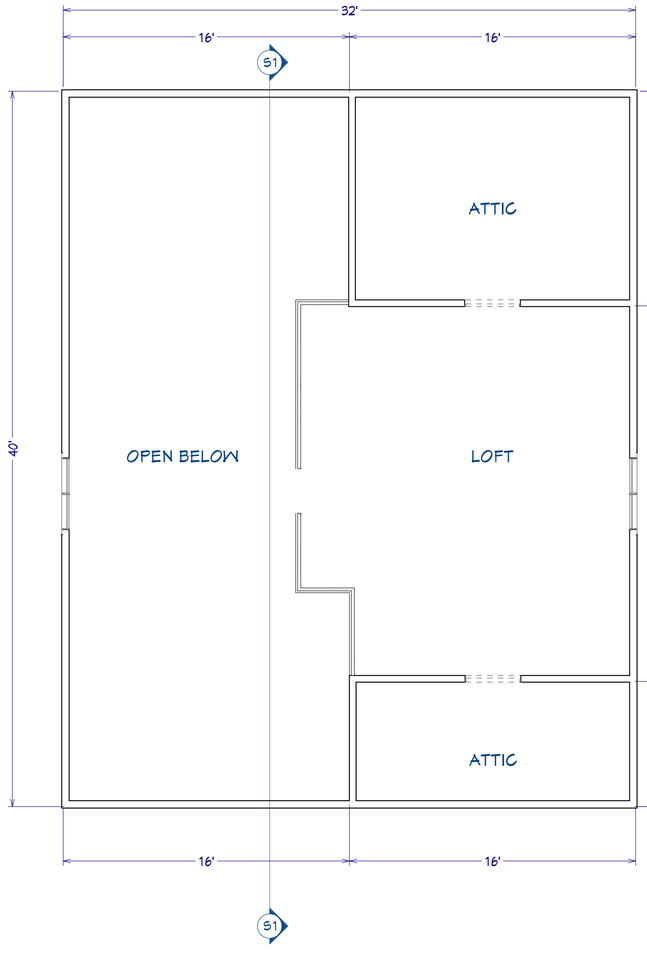


SECOND FLOOR PLAN

1/4" = 1'



PERSPECTIVE VIEW

NO SCALE

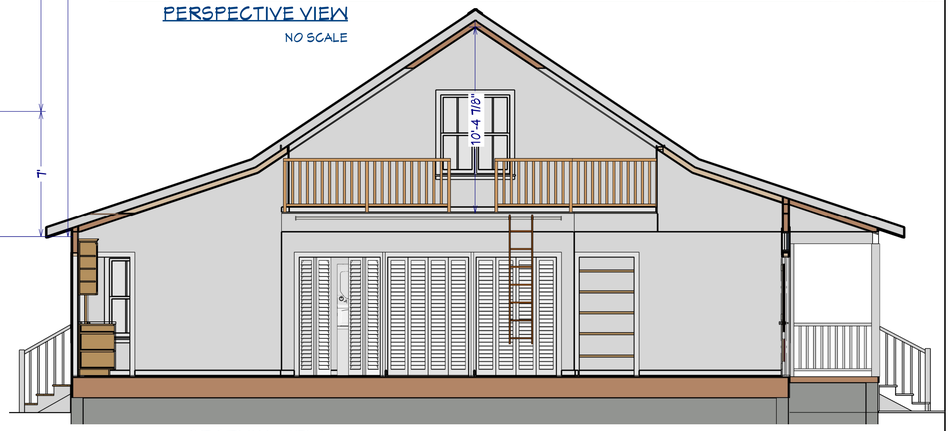

SECTION VIEW

1/4" = 1'



FRONT ELEVATION

1/4" = 1'




SIDE ELEVATION

1/4" = 1'

Blue Collar Boys TV
Paradise Rises


FLOOR LAYOUT: OPTION 2
STYLE: FARMHOUSE

DRAWINGS PROVIDED BY:
Chief Architect®
SOFTWARE
chiefarchitect.com
208.292.3400

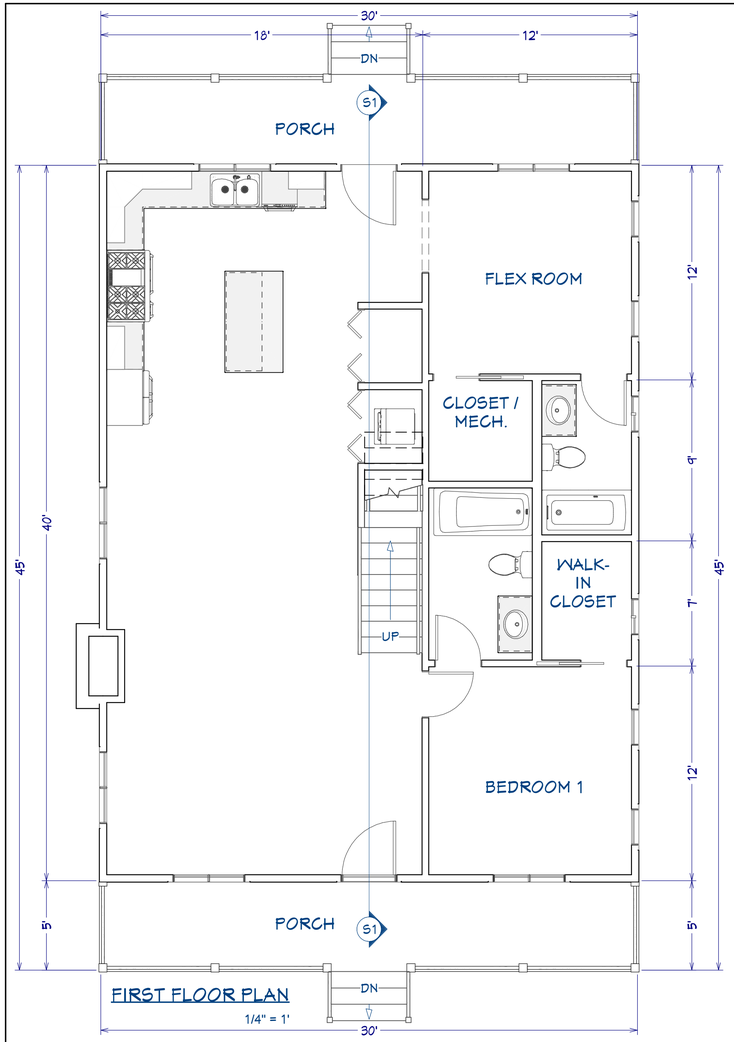

FIRST FLOOR PLAN

1/4" = 1'

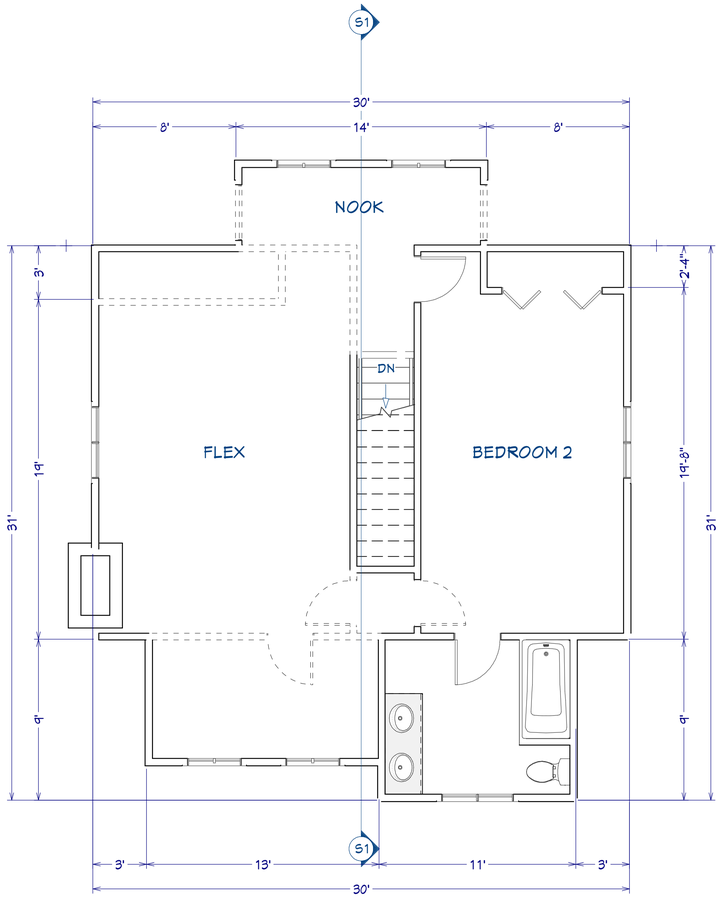


SECOND FLOOR PLAN

1/4" = 1'



PERSPECTIVE VIEW

NO SCALE

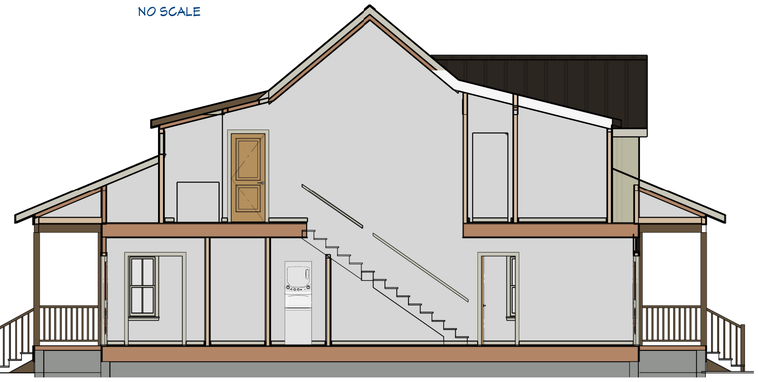

SECTION VIEW

3/16" = 1'



FRONT ELEVATION

1/4" = 1'




SIDE ELEVATION

1/4" = 1'

Blue Collar Boys TV
Paradise Rises


FLOOR LAYOUT: OPTION 3
STYLE: FARMHOUSE

DRAWINGS PROVIDED BY:
Chief Architect®
SOFTWARE
chiefarchitect.com
208.292.3400

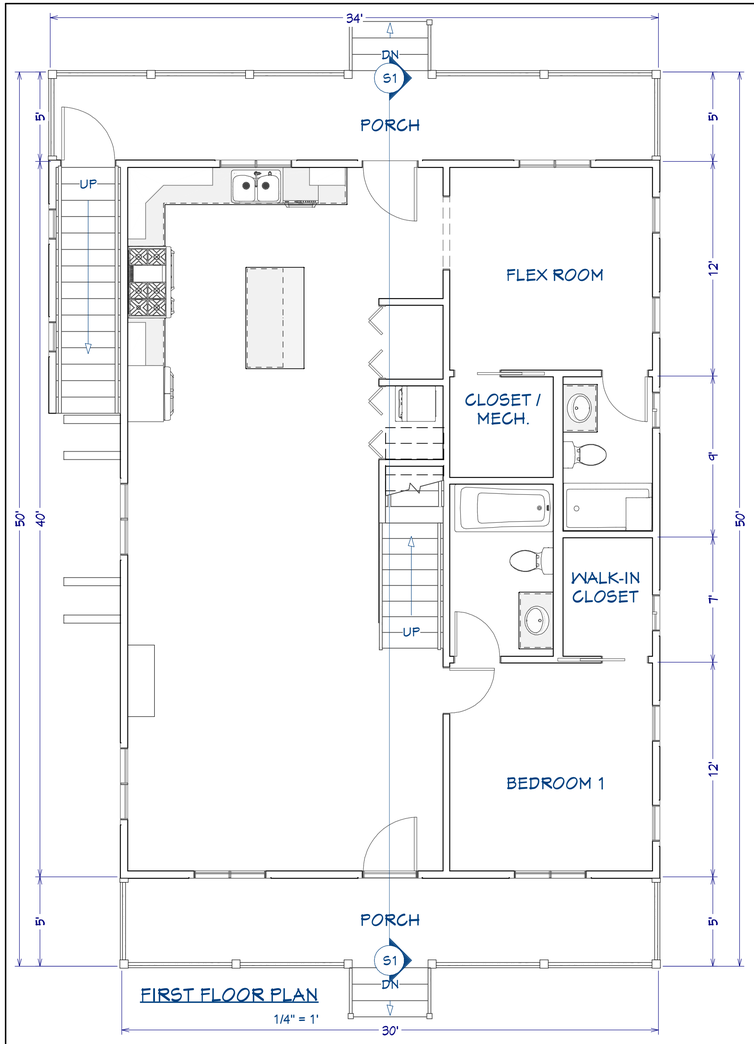

FIRST FLOOR PLAN

1/4" = 1'

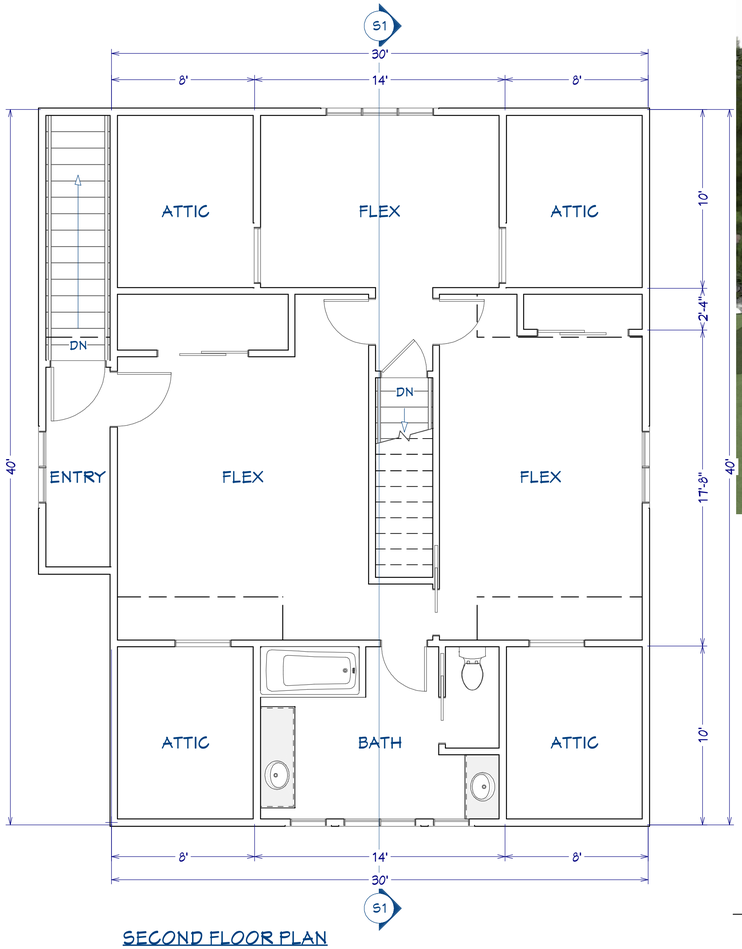

SECOND FLOOR PLAN

1/4" = 1'



PERSPECTIVE VIEW

NO SCALE



SECTION VIEW

3/16" = 1'



FRONT ELEVATION

1/4" = 1'




SIDE ELEVATION

1/4" = 1'

Blue Collar Boys TV
Paradise Rises


FLOOR LAYOUT: OPTION 4
STYLE: FARMHOUSE

DRAWINGS PROVIDED BY:
Chief Architect® SOFTWARE
chiefarchitect.com
208.292.3400

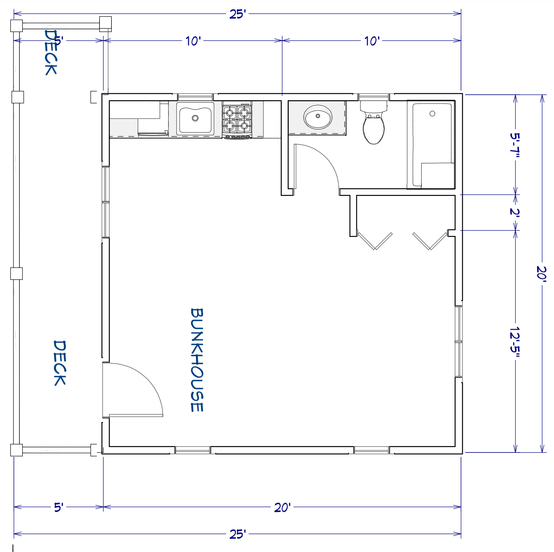


OPTION 2 FLOOR PLAN

1/4" = 1'

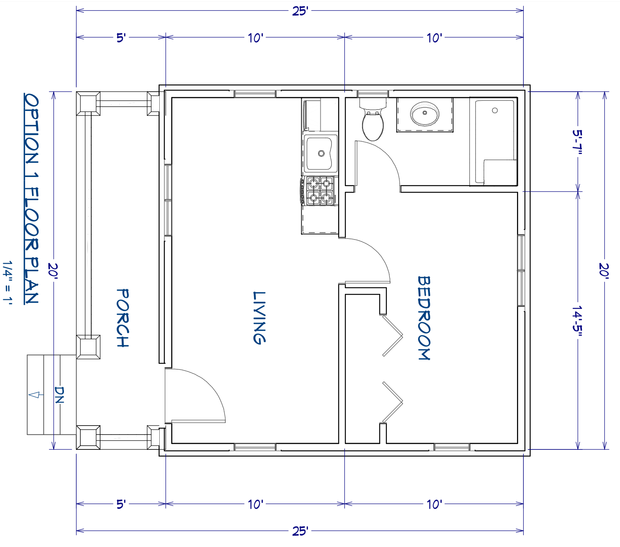


OPTION 1 FLOOR PLAN

1/4" = 1'

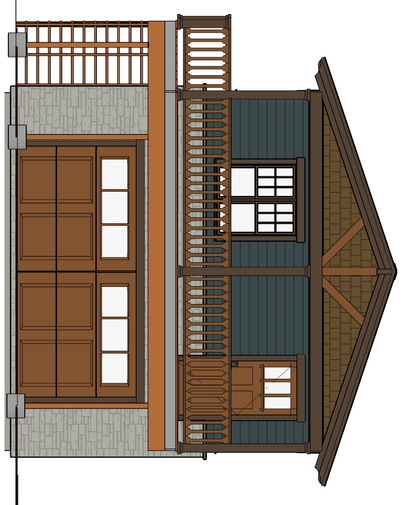


FRONT ELEVATION

1/4" = 1'

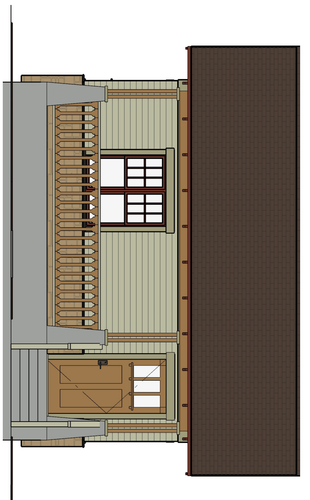


FRONT ELEVATION

1/4" = 1'

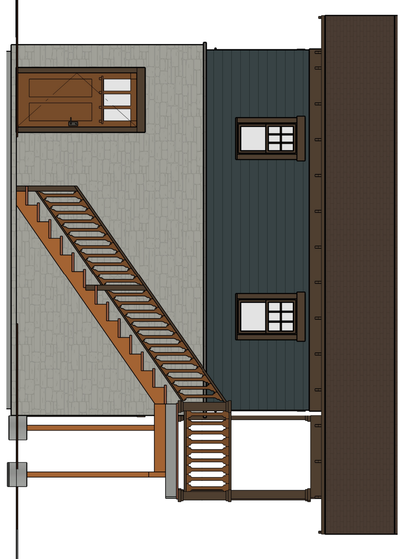

SIDE ELEVATION

1/4" = 1'

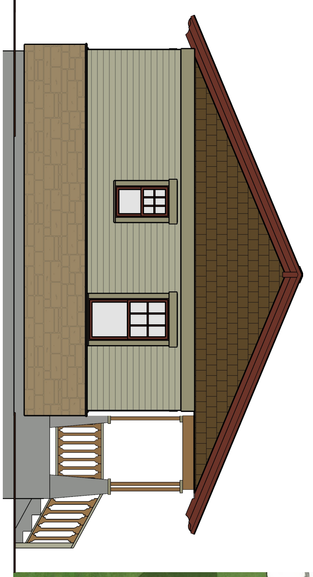

SIDE ELEVATION

1/4" = 1'



PERSPECTIVE VIEW

NO SCALE



PERSPECTIVE VIEW

NO SCALE

DRAWINGS PROVIDED BY:

Chief Architect® SOFTWARE

chiefarchitect.com


208.292.3400

FLOOR LAYOUT: ADU

STYLE: CRAFTSMAN

Blue Collar Boys TV

Paradise Rises

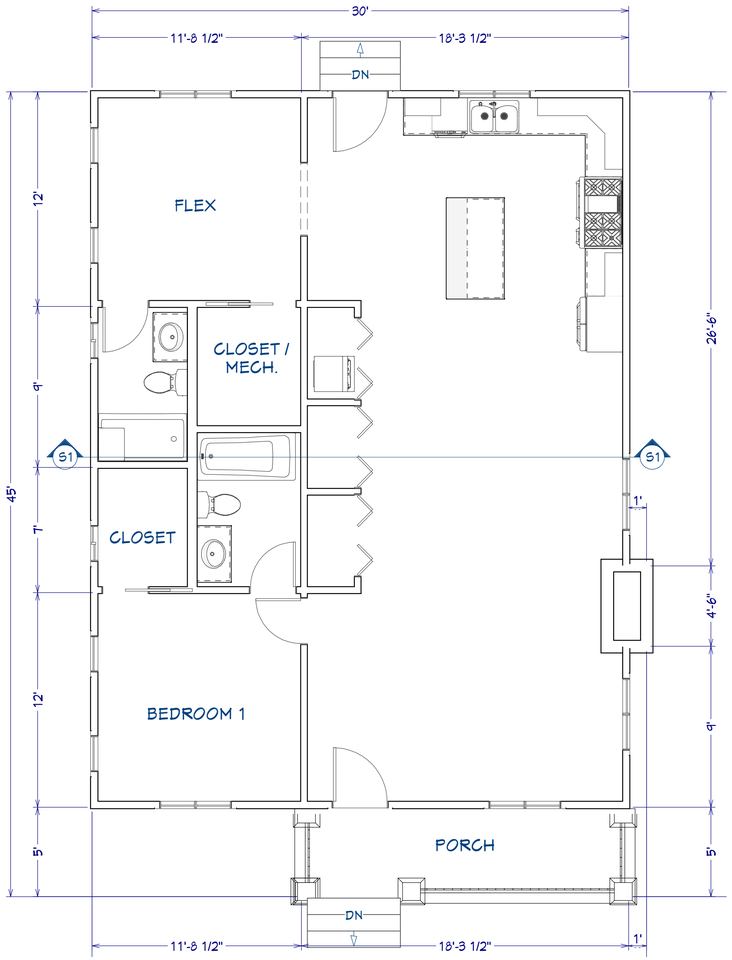


FIRST FLOOR PLAN

1/4" = 1'



PERSPECTIVE VIEW

NO SCALE

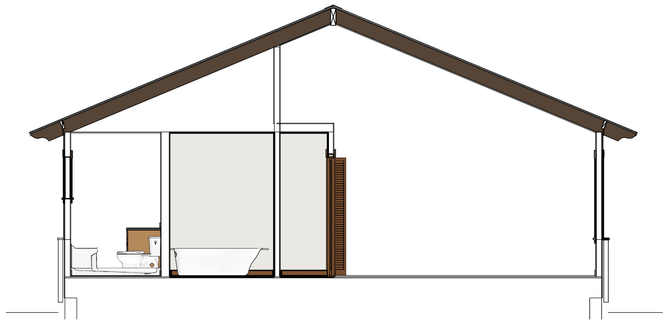

SECTION VIEW

1/4" = 1'



FRONT ELEVATION

1/4" = 1'




SIDE ELEVATION

1/4" = 1'

Blue Collar Boys TV
Paradise Rises


FLOOR LAYOUT: OPTION 1
STYLE: CRAFTSMAN

DRAWINGS PROVIDED BY:
Chief Architect® SOFTWARE
chiefarchitect.com
208.292.3400

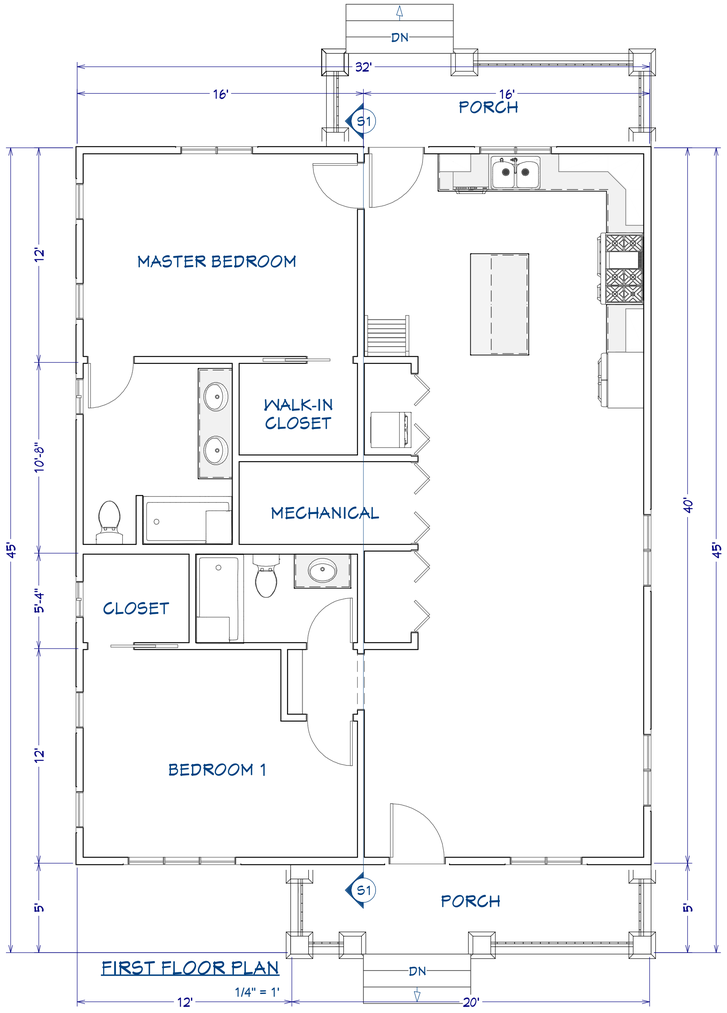

FIRST FLOOR PLAN

1/4" = 1'

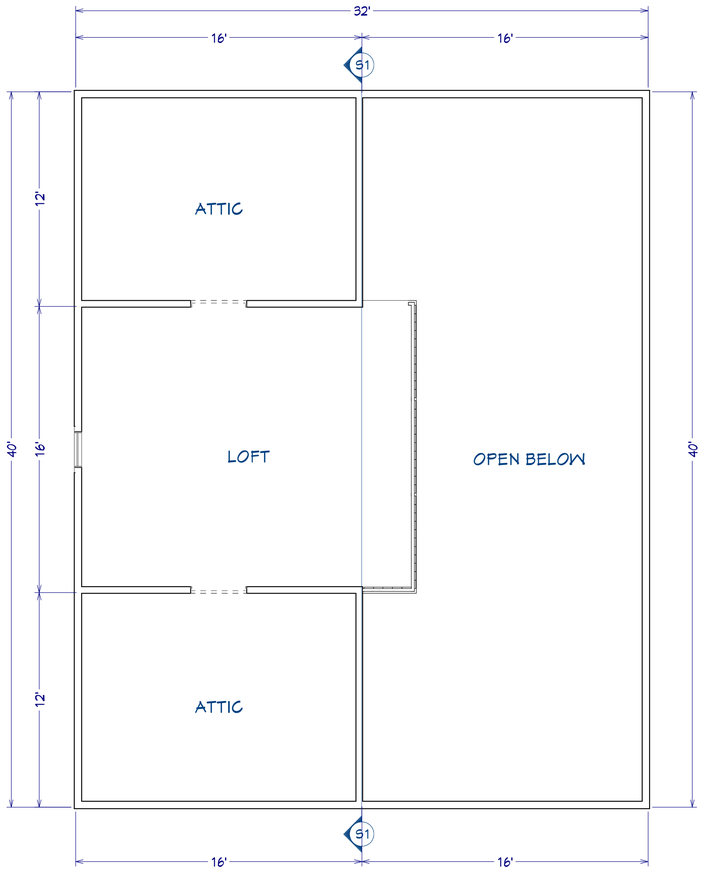


SECOND FLOOR PLAN

1/4" = 1'



PERSPECTIVE VIEW

NO SCALE

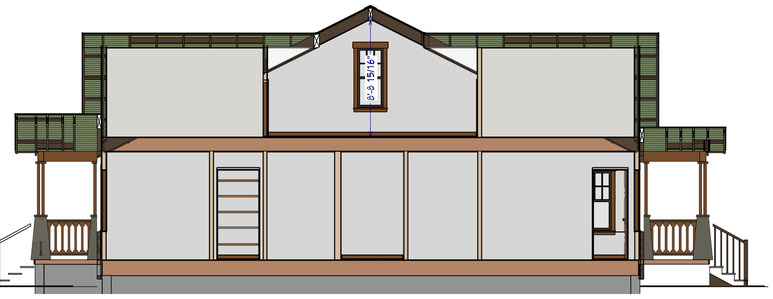


SECTION VIEW

3/16" = 1'



FRONT ELEVATION

1/4" = 1'

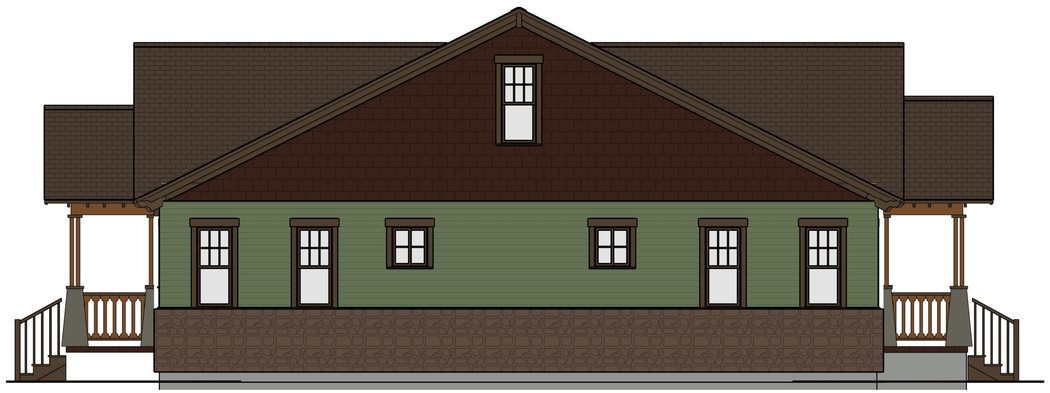


SIDE ELEVATION

1/4" = 1'


Blue Collar Boys TV
Paradise Rises

FLOOR LAYOUT: OPTION 2
STYLE: CRAFTSMAN

DRAWINGS PROVIDED BY:
Chief Architect®
SOFTWARE
chiefarchitect.com
208.292.3400

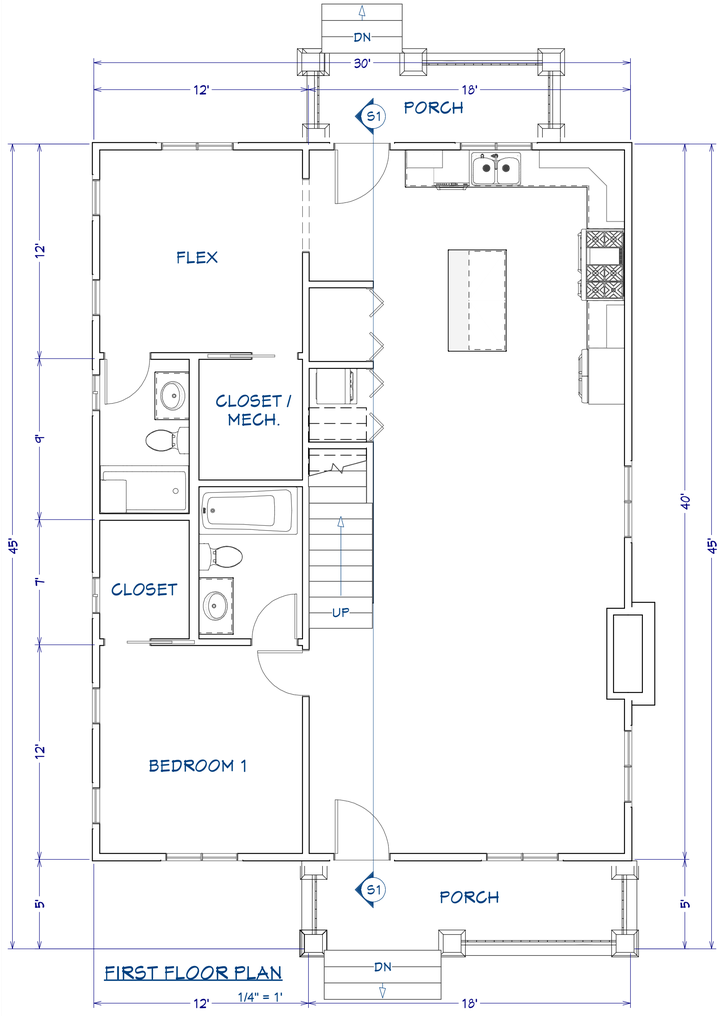

FIRST FLOOR PLAN

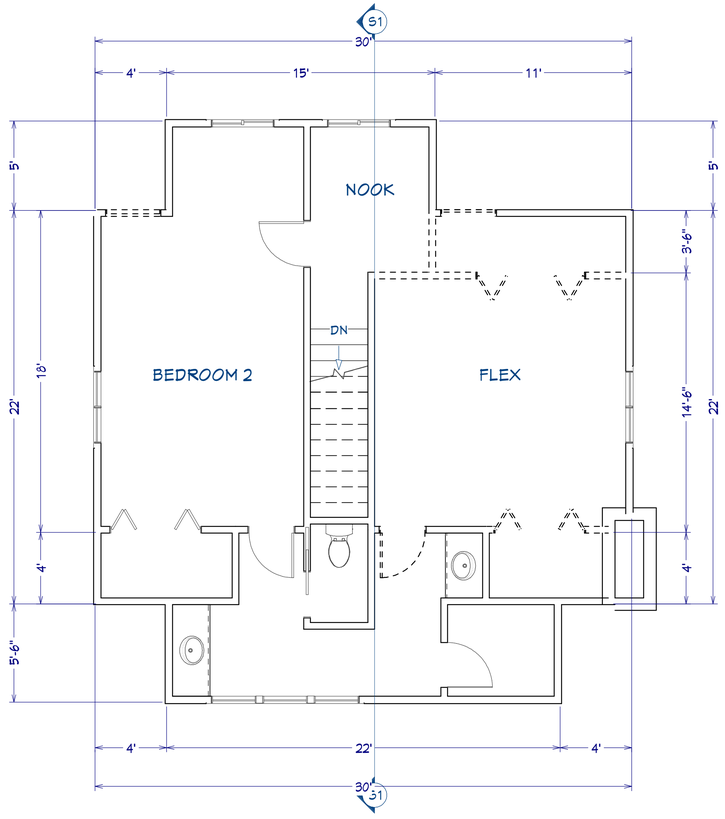


SECOND FLOOR PLAN

1/4" = 1'




PERSPECTIVE VIEW

NO SCALE

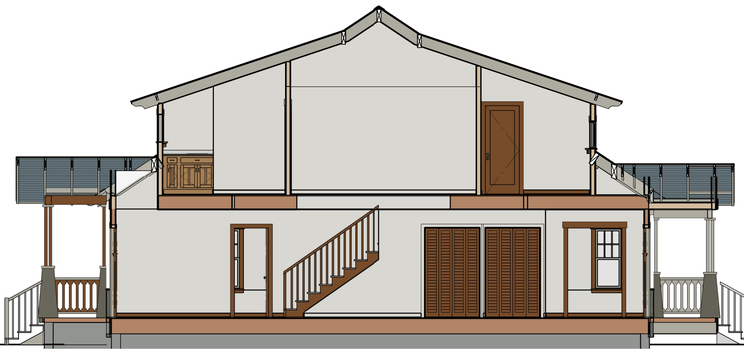


SECTION VIEW

3/16" = 1'

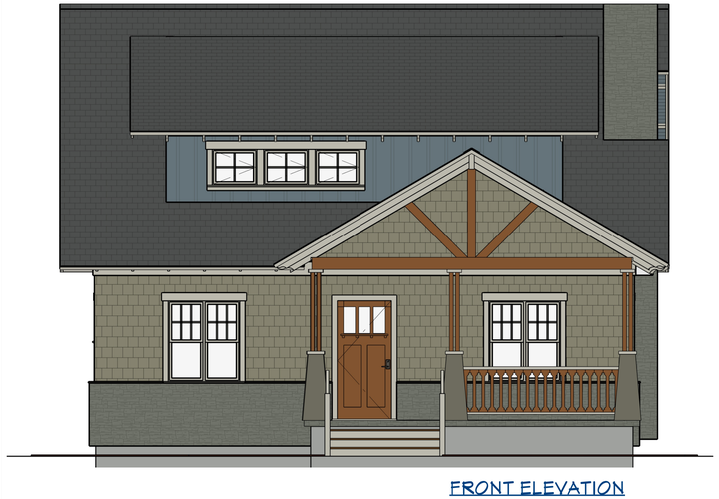

FRONT ELEVATION

1/4" = 1'

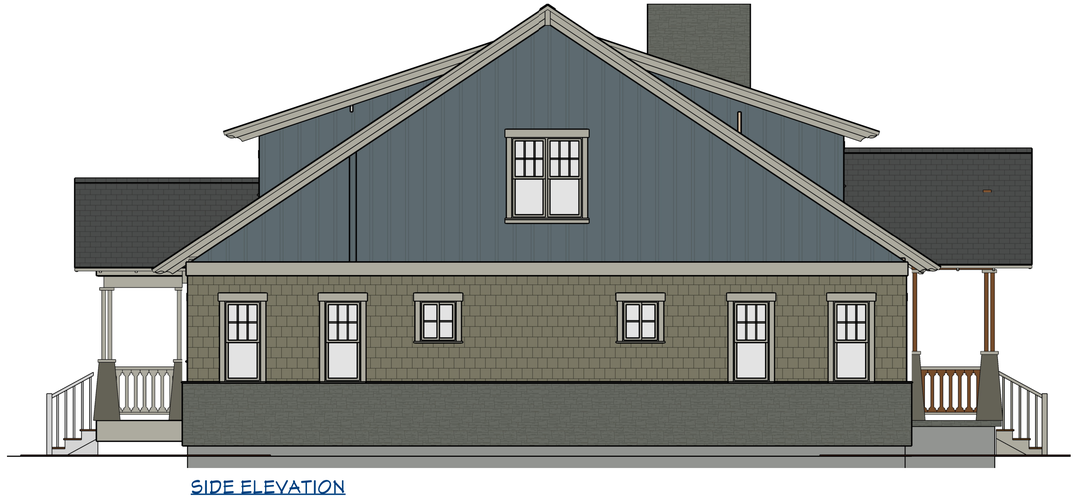


SIDE ELEVATION

1/4" = 1'

Blue Collar Boys TV
Paradise Rises


FLOOR LAYOUT: OPTION 3
STYLE: CRAFTSMAN

DRAWINGS PROVIDED BY:
Chief Architect®
SOFTWARE
chiefarchitect.com
208.292.3400

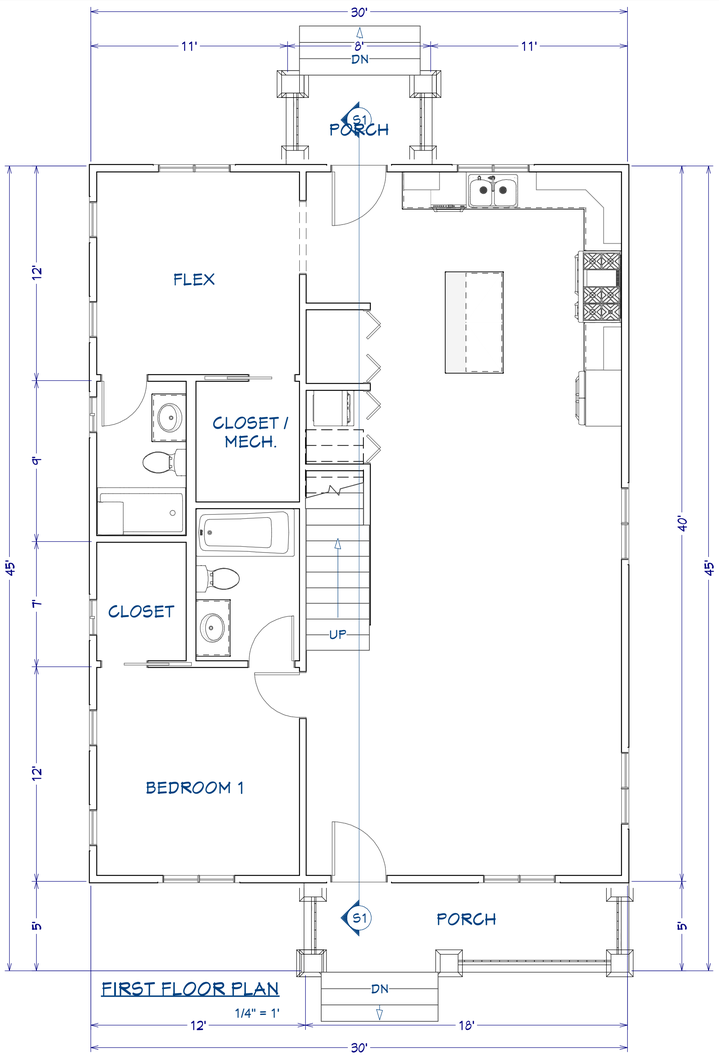

FIRST FLOOR PLAN

1/4" = 1'

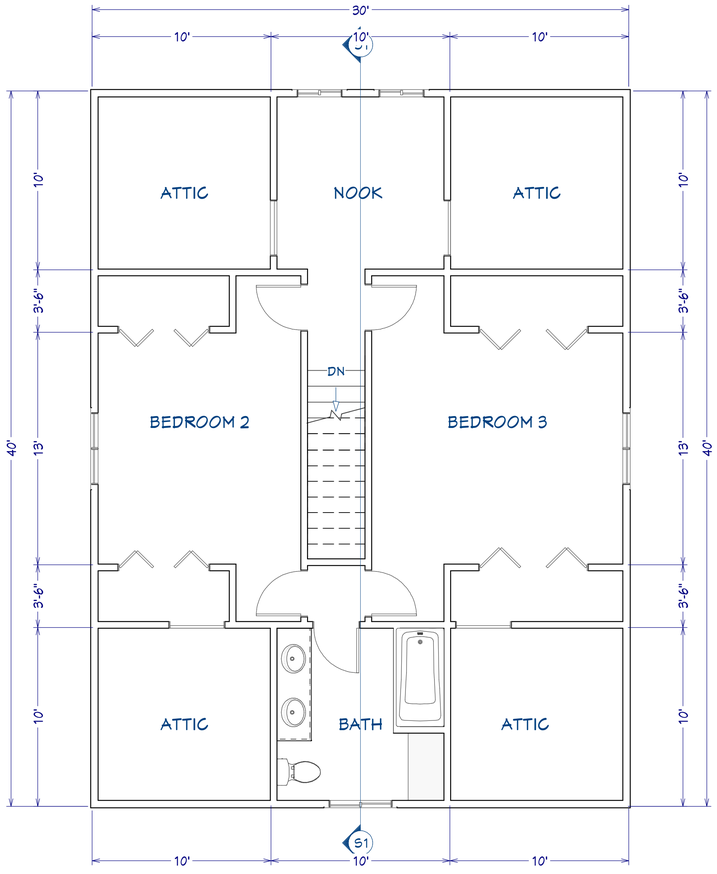


SECOND FLOOR PLAN

1/4" = 1'




PERSPECTIVE VIEW

NO SCALE

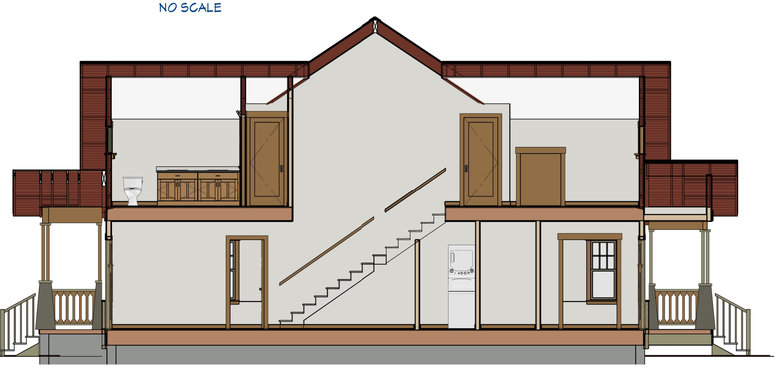


SECTION VIEW

3/16" = 1'

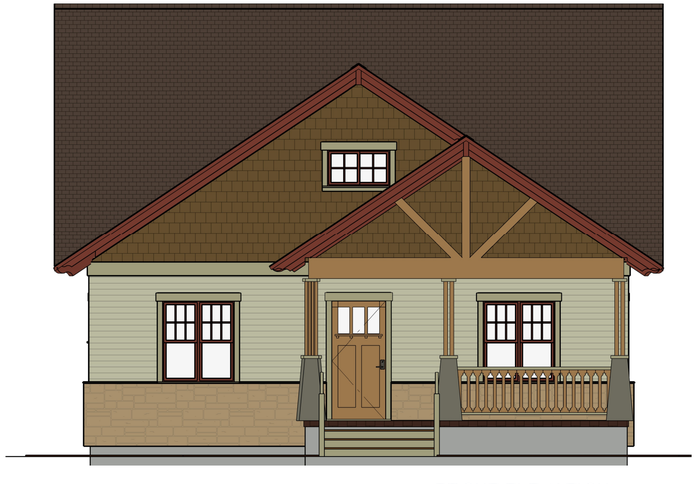

FRONT ELEVATION

1/4" = 1'

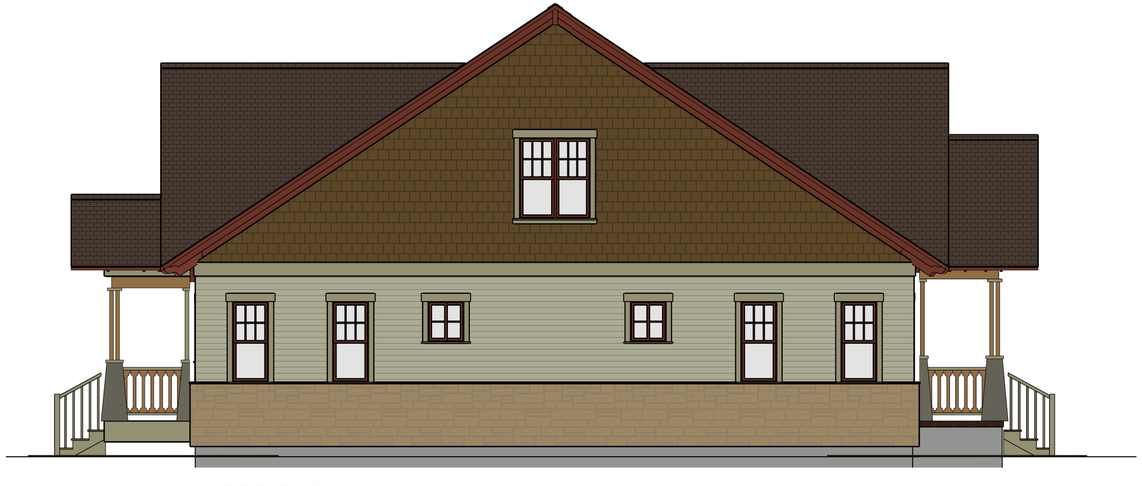


SIDE ELEVATION

1/4" = 1'

Blue Collar Boys TV
Paradise Rises


FLOOR LAYOUT: OPTION 4
STYLE: CRAFTSMAN

DRAWINGS PROVIDED BY:
Chief Architect®
SOFTWARE
chiefarchitect.com
208.292.3400

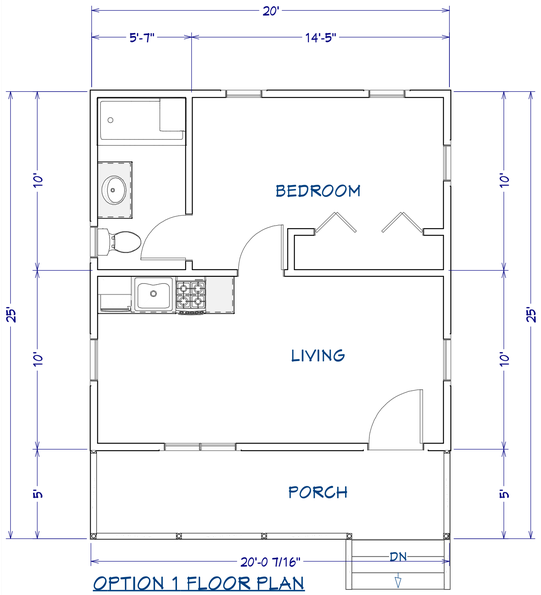


OPTION 1 FLOOR PLAN

1/4" = 1'

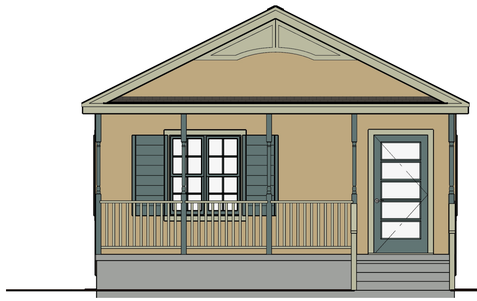

FRONT ELEVATION

1/4" = 1'

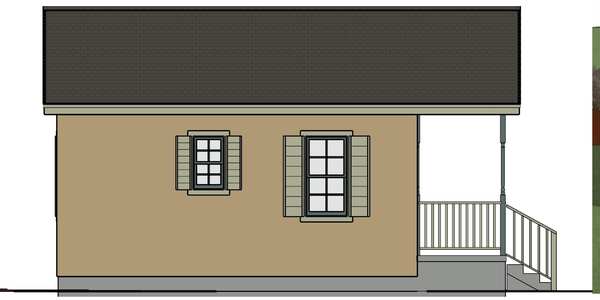


SIDE ELEVATION

1/4" = 1'



PERSPECTIVE VIEW

NO SCALE

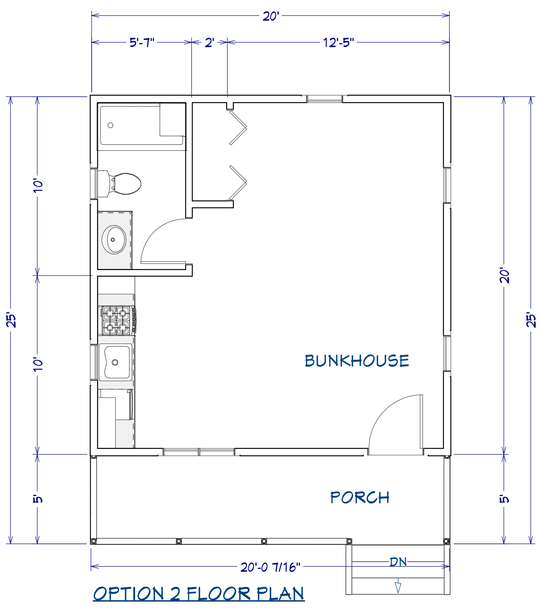


OPTION 2 FLOOR PLAN

1/4" = 1'



FRONT ELEVATION

1/4" = 1'

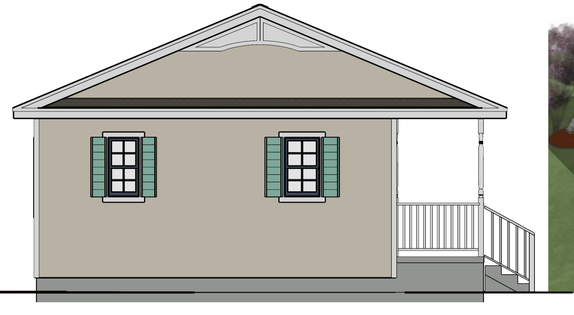

SIDE ELEVATION

1/4" = 1'




PERSPECTIVE VIEW

NO SCALE

Blue Collar Boys TV
Paradise Rises

FLOOR LAYOUT: ADU
STYLE: COTTAGE

DRAWINGS PROVIDED BY:
Chief Architect®
SOFTWARE
chiefarchitect.com
208.292.3400

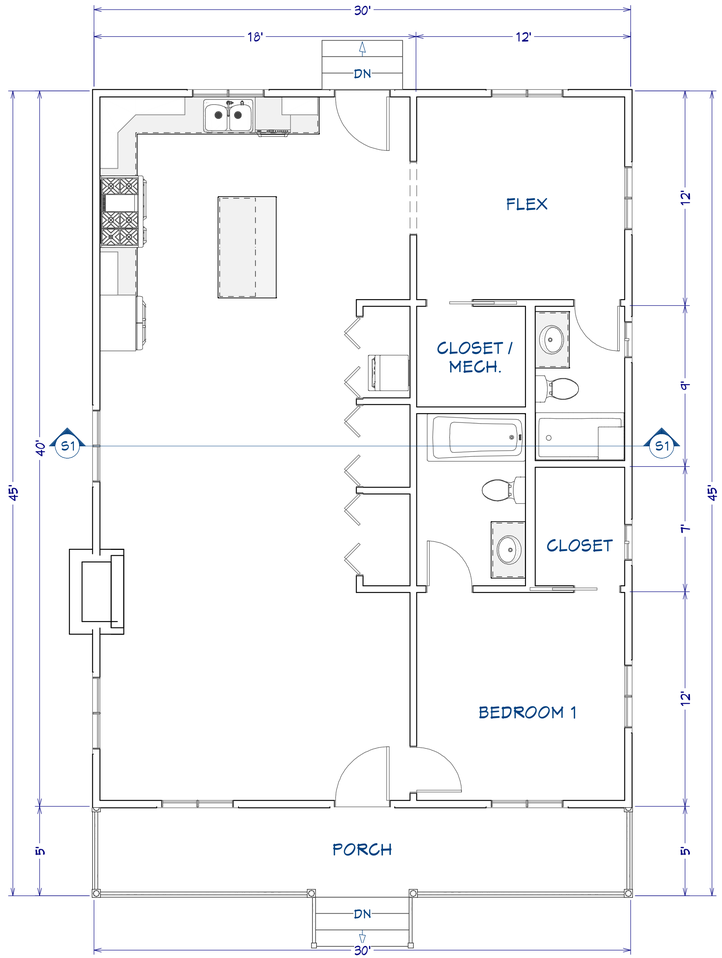


FIRST FLOOR PLAN

1/4" = 1'



PERSPECTIVE VIEW

NO SCALE

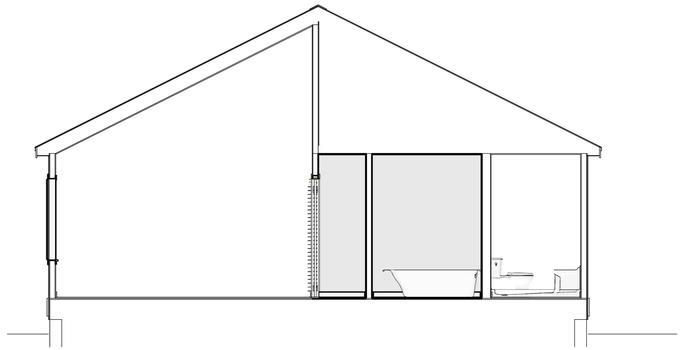


SECTION VIEW

1/4" = 1'



FRONT ELEVATION

1/4" = 1'

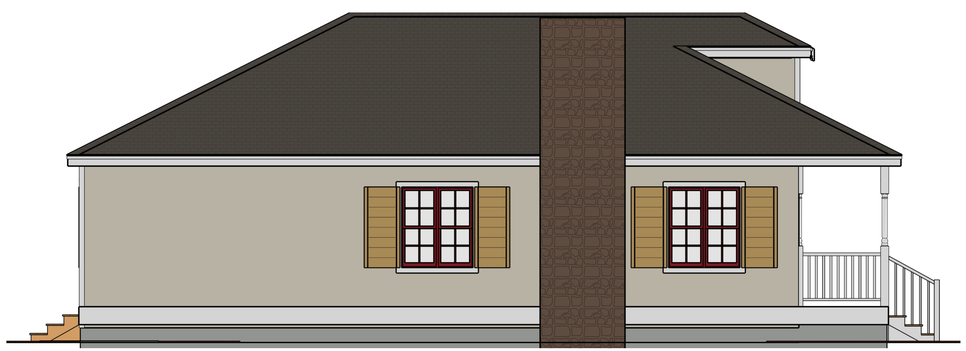


SIDE ELEVATION

1/4" = 1'

Blue Collar Boys TV
Paradise Rises


FLOOR LAYOUT: OPTION 1
STYLE: COTTAGE

DRAWINGS PROVIDED BY:
Chief Architect®
SOFTWARE
chiefarchitect.com
208.292.3400

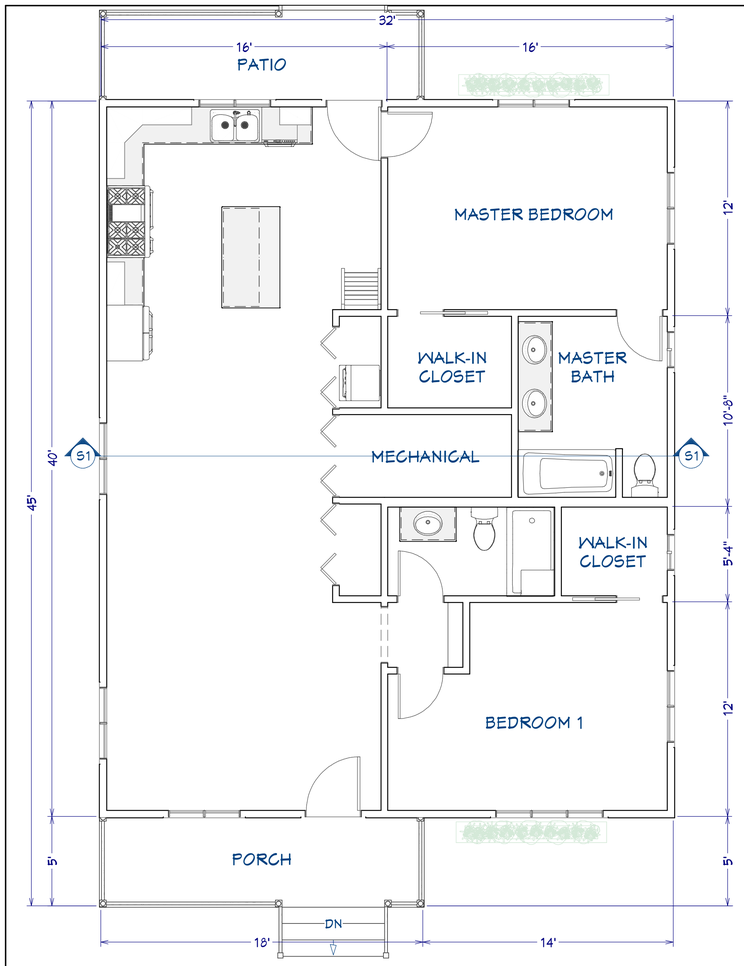

FIRST FLOOR PLAN

1/4" = 1'

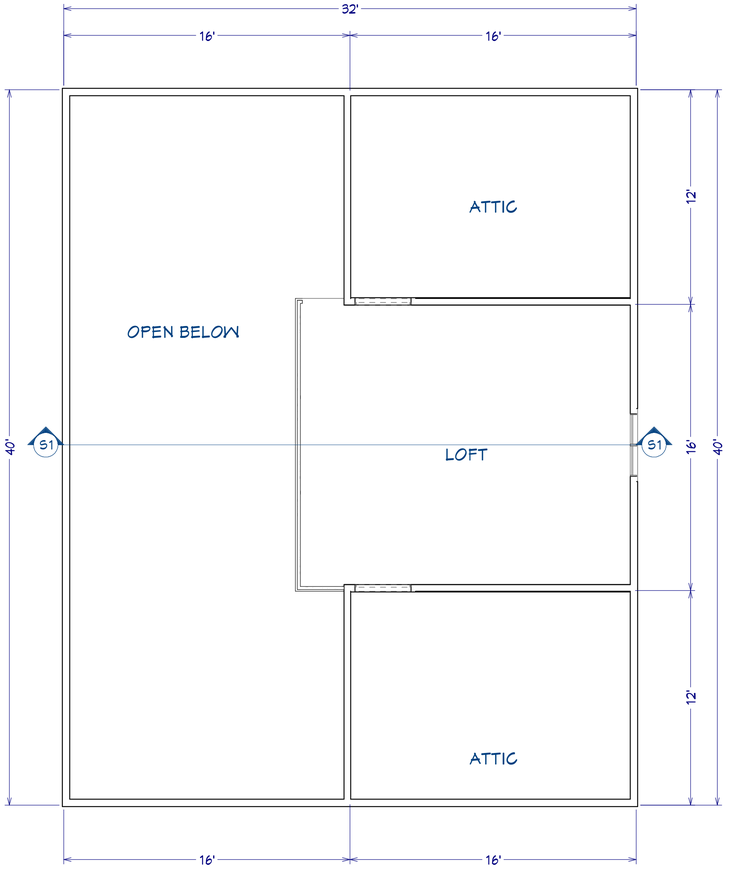


SECOND FLOOR PLAN

1/4" = 1'




PERSPECTIVE VIEW

NO SCALE

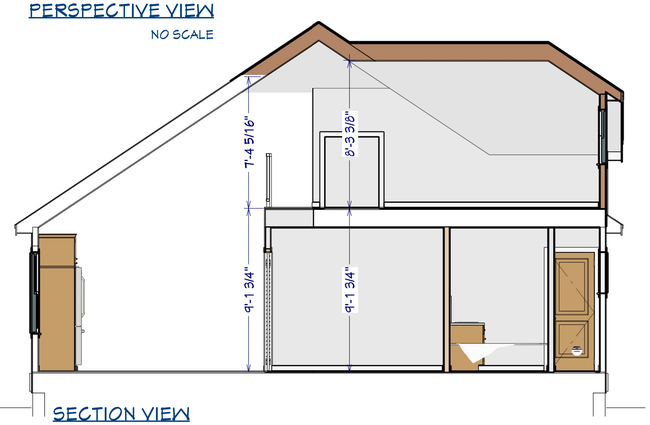


SECTION VIEW

1/4" = 1'

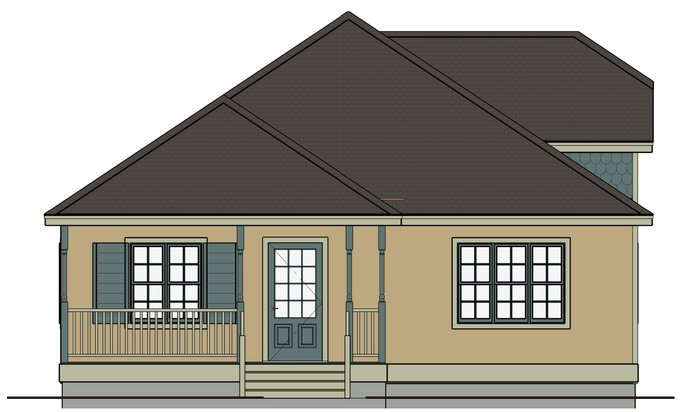

FRONT ELEVATION

1/4" = 1'

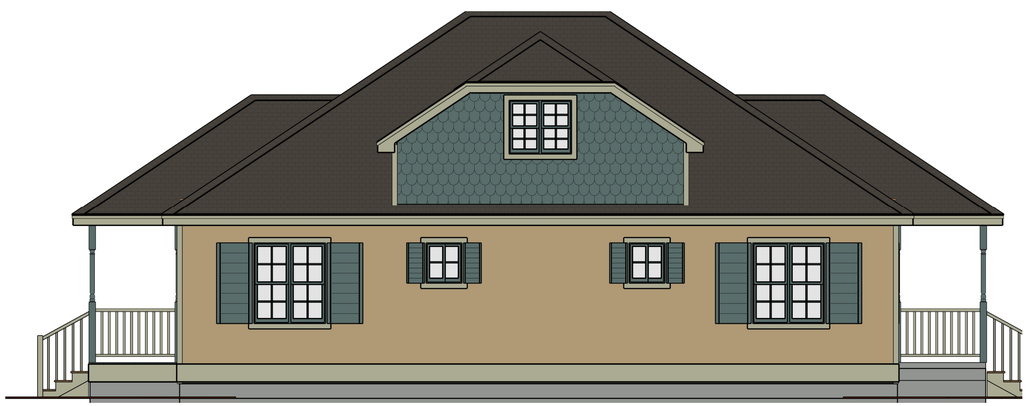


SIDE ELEVATION

1/4" = 1'

Blue Collar Boys TV
Paradise Rises


FLOOR LAYOUT: OPTION 2
STYLE: COTTAGE

DRAWINGS PROVIDED BY:
Chief Architect® SOFTWARE
chiefarchitect.com
208.292.3400

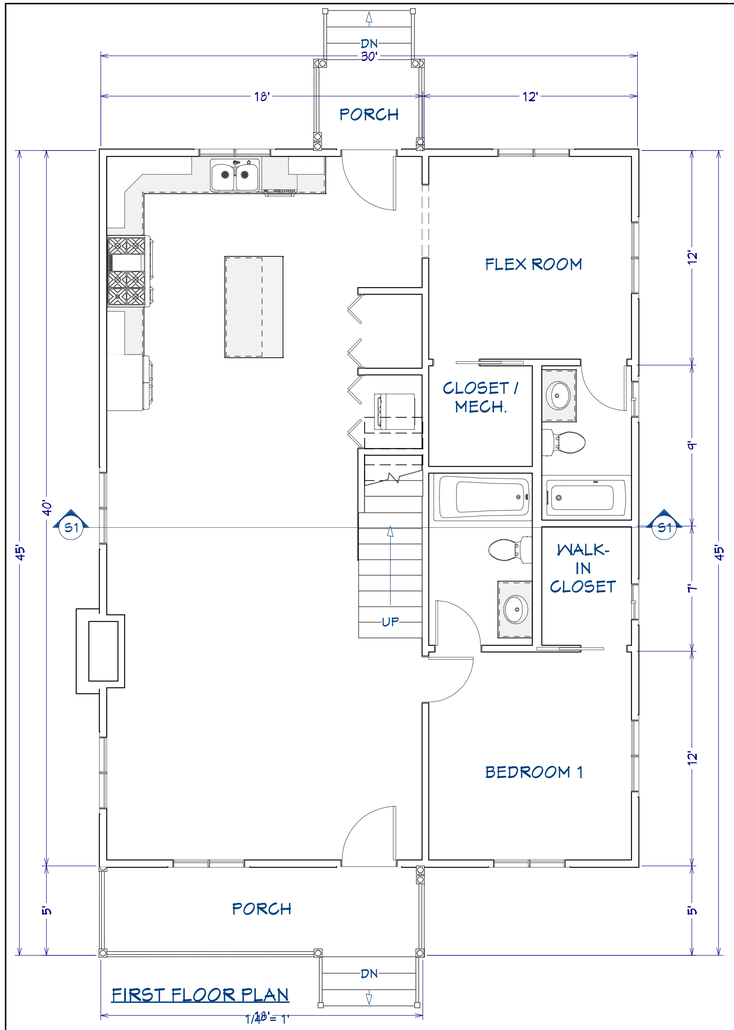

FIRST FLOOR PLAN

1/4" = 1'

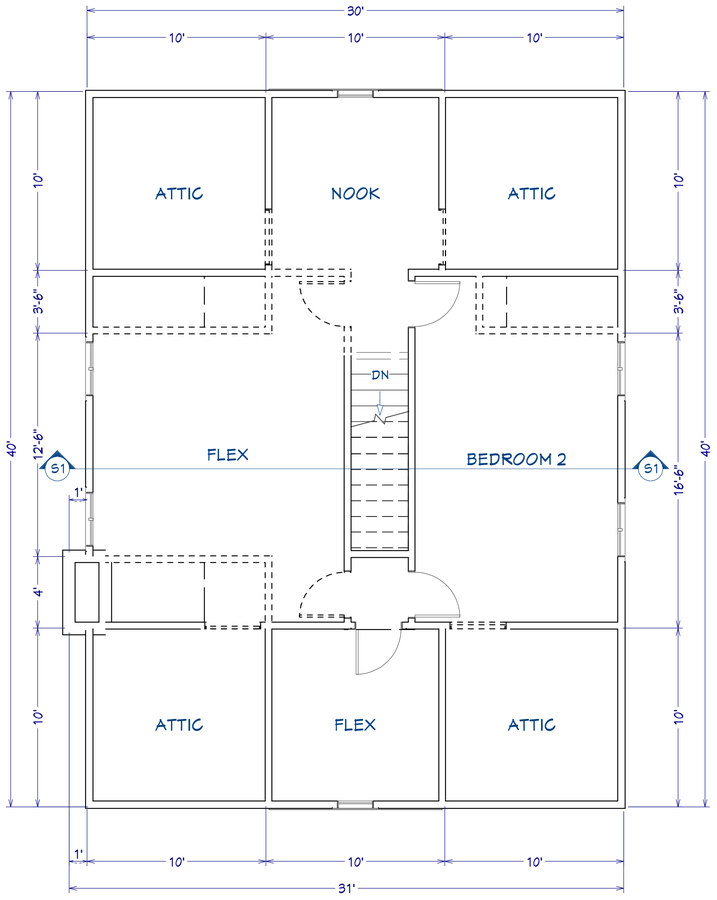


SECOND FLOOR PLAN

1/4" = 1'



PERSPECTIVE VIEW

NO SCALE

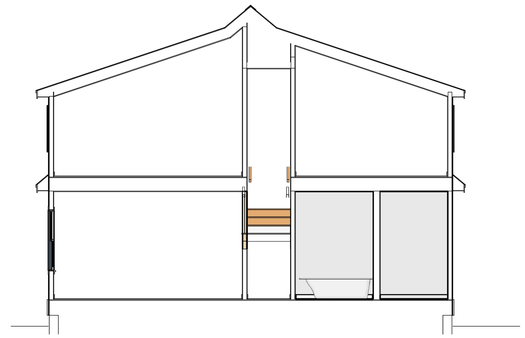

SECTION VIEW

1/4" = 1'



FRONT ELEVATION

1/4" = 1'




SIDE ELEVATION

1/4" = 1'

Blue Collar Boys TV
Paradise Rises


FLOOR LAYOUT: OPTION 3
STYLE: COTTAGE

DRAWINGS PROVIDED BY:
Chief Architect®
SOFTWARE
chiefarchitect.com
208.292.3400

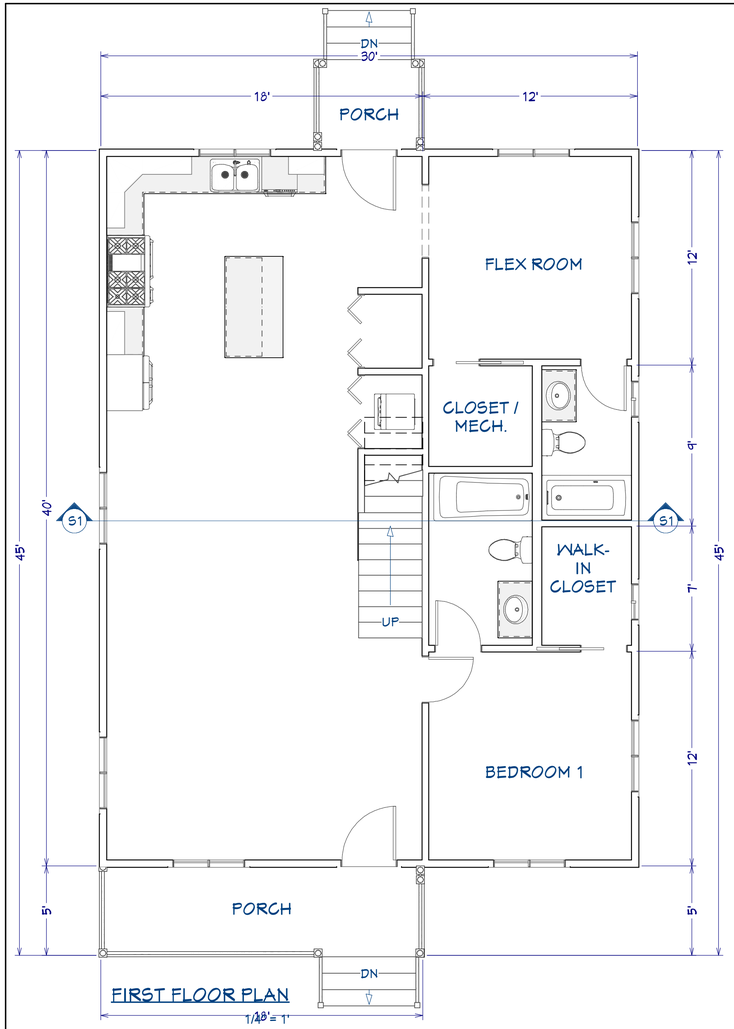

FIRST FLOOR PLAN

1/4" = 1'

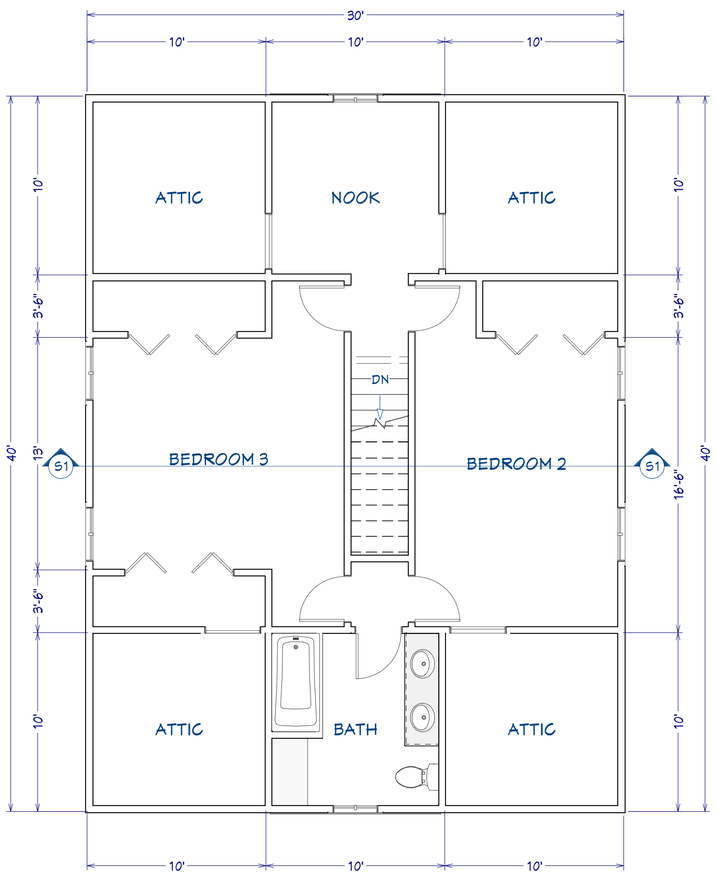


SECOND FLOOR PLAN

1/4" = 1'



PERSPECTIVE VIEW

NO SCALE

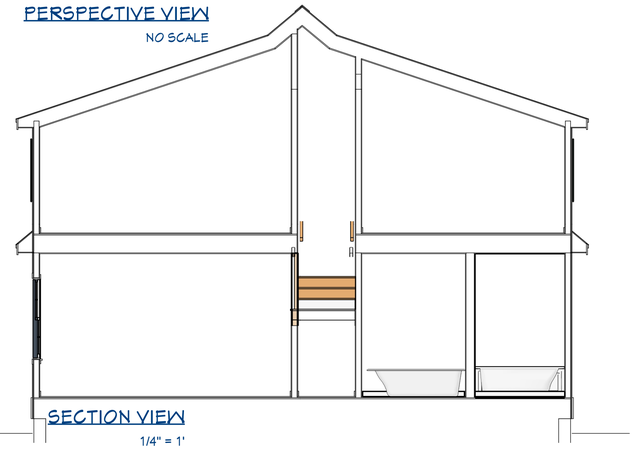

SECTION VIEW

1/4" = 1'



FRONT ELEVATION

1/4" = 1'




SIDE ELEVATION

1/4" = 1'

Blue Collar Boys TV
Paradise Rises


FLOOR LAYOUT: OPTION 4
STYLE: COTTAGE

DRAWINGS PROVIDED BY:
Chief Architect®
SOFTWARE
chiefarchitect.com
208.292.3400

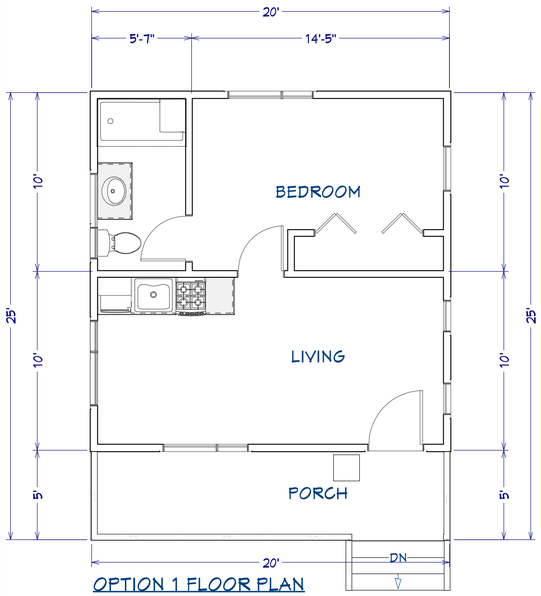


OPTION 1 FLOOR PLAN

1/4" = 1'

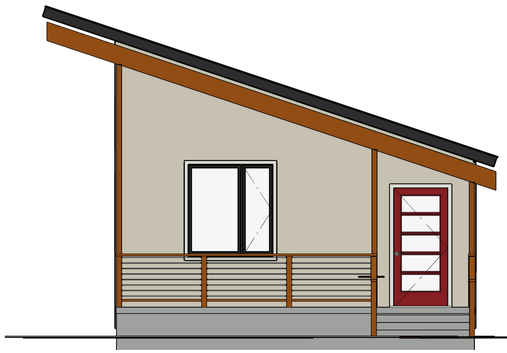

FRONT ELEVATION

1/4" = 1'

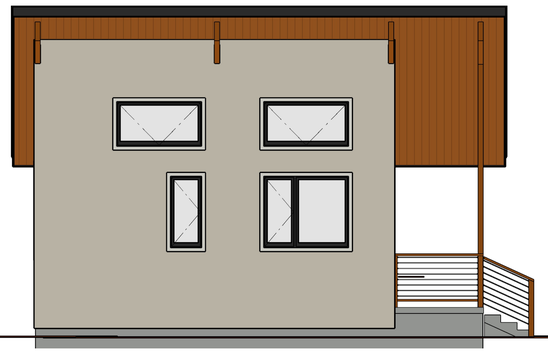


SIDE ELEVATION

1/4" = 1'




PERSPECTIVE VIEW

NO SCALE

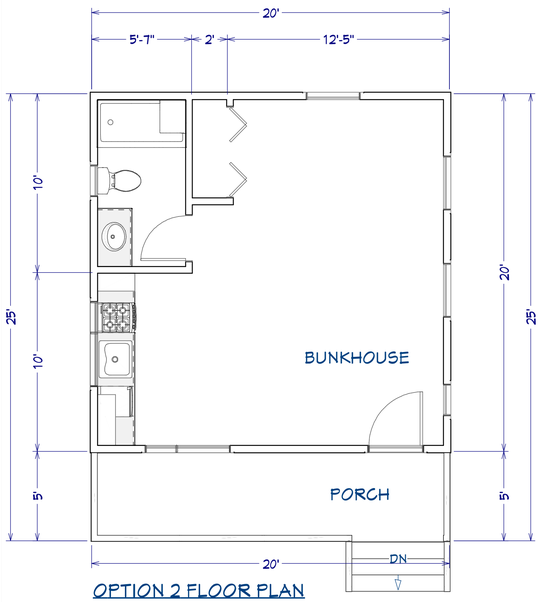


OPTION 2 FLOOR PLAN

1/4" = 1'

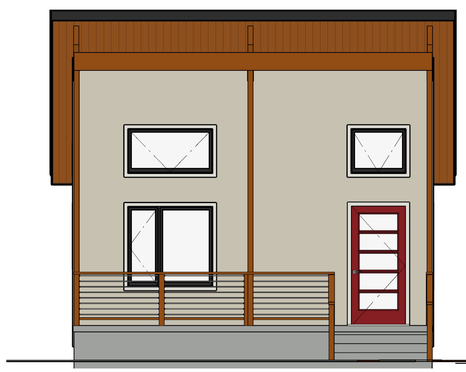

FRONT ELEVATION

1/4" = 1'

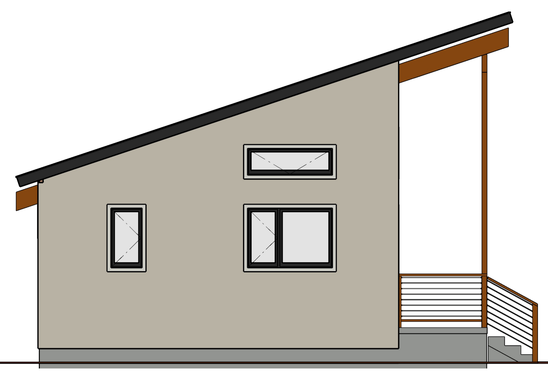

SIDE ELEVATION

1/4" = 1'




PERSPECTIVE VIEW

NO SCALE

Blue Collar Boys TV
Paradise Rises

FLOOR LAYOUT: ADU
STYLE: CALI COASTAL

DRAWINGS PROVIDED BY:
Chief Architect®
SOFTWARE
chiefarchitect.com
208.292.3400

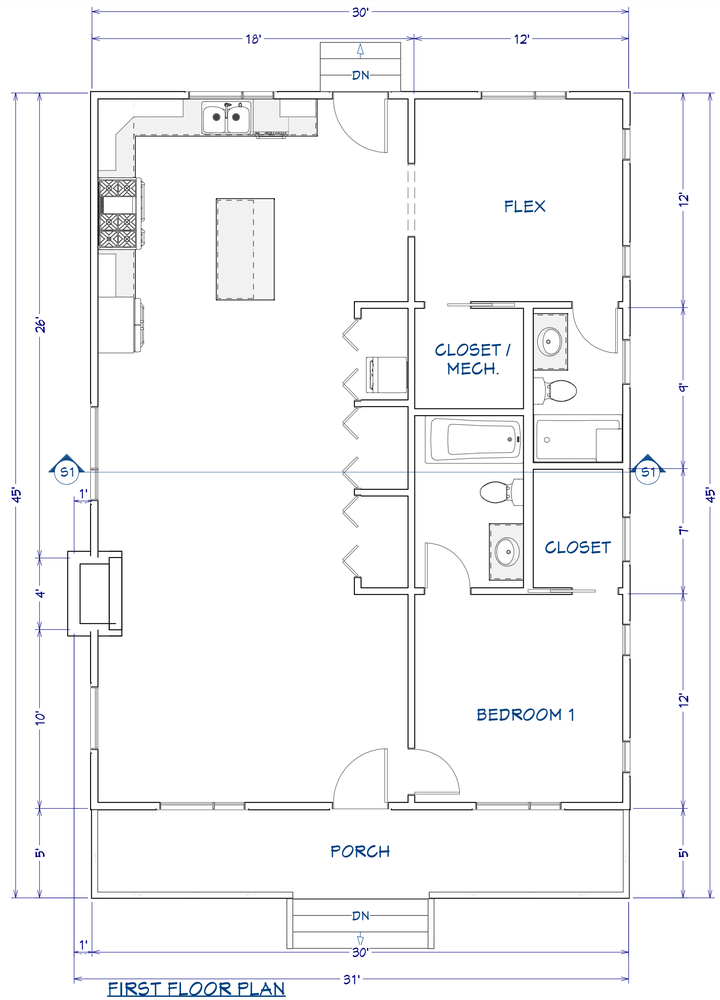


FIRST FLOOR PLAN

1/4" = 1'



PERSPECTIVE VIEW

NO SCALE

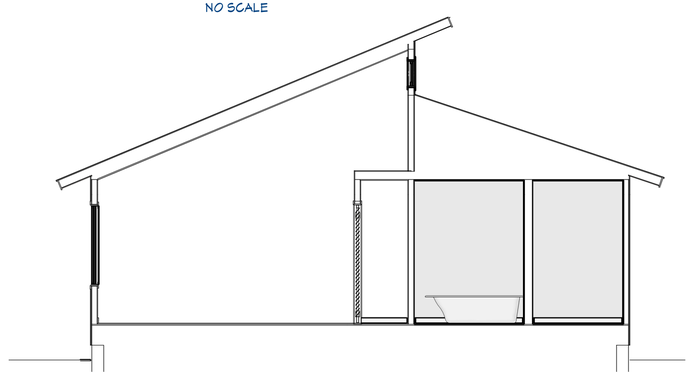


SECTION VIEW

1/4" = 1'



FRONT ELEVATION

1/4" = 1'

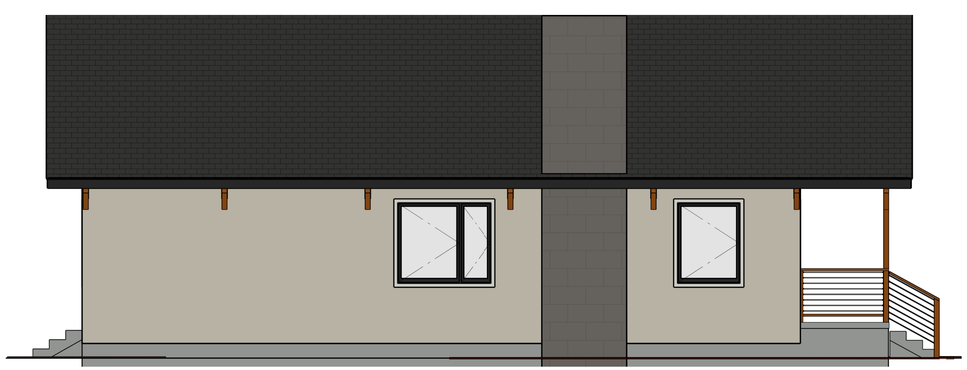


SIDE ELEVATION

1/4" = 1'

Blue Collar Boys TV
Paradise Rises


FLOOR LAYOUT: OPTION 1
STYLE: CALI COASTAL

DRAWINGS PROVIDED BY:
Chief Architect® SOFTWARE
chiefarchitect.com
208.292.3400

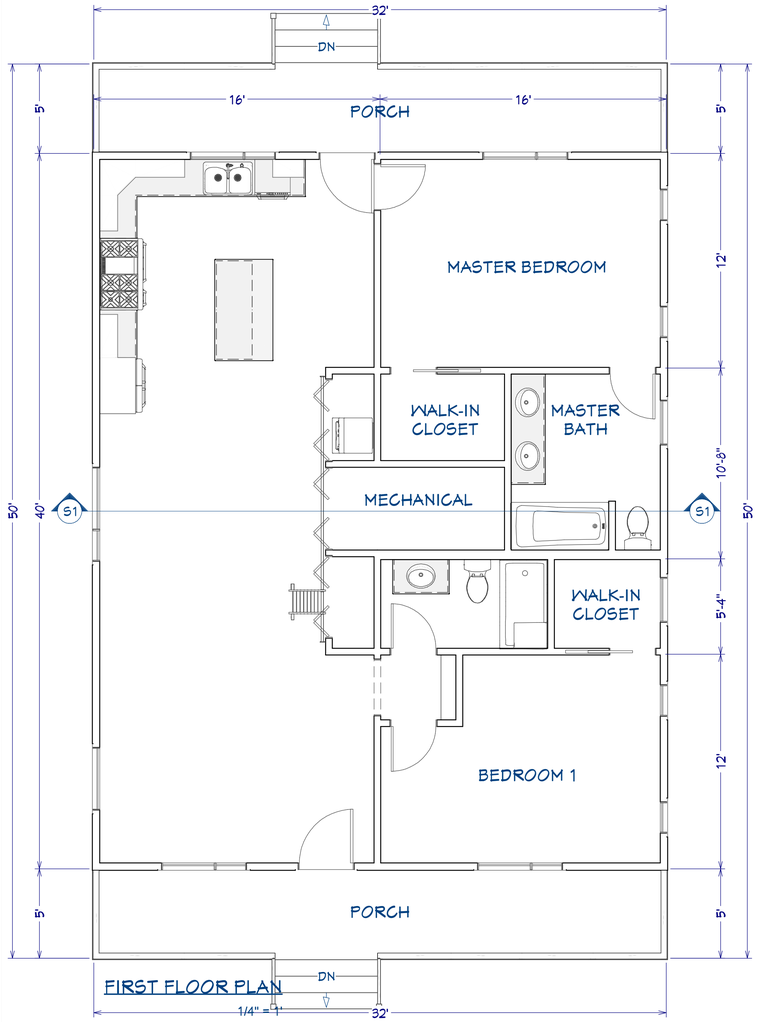

FIRST FLOOR PLAN

1/4" = 1'

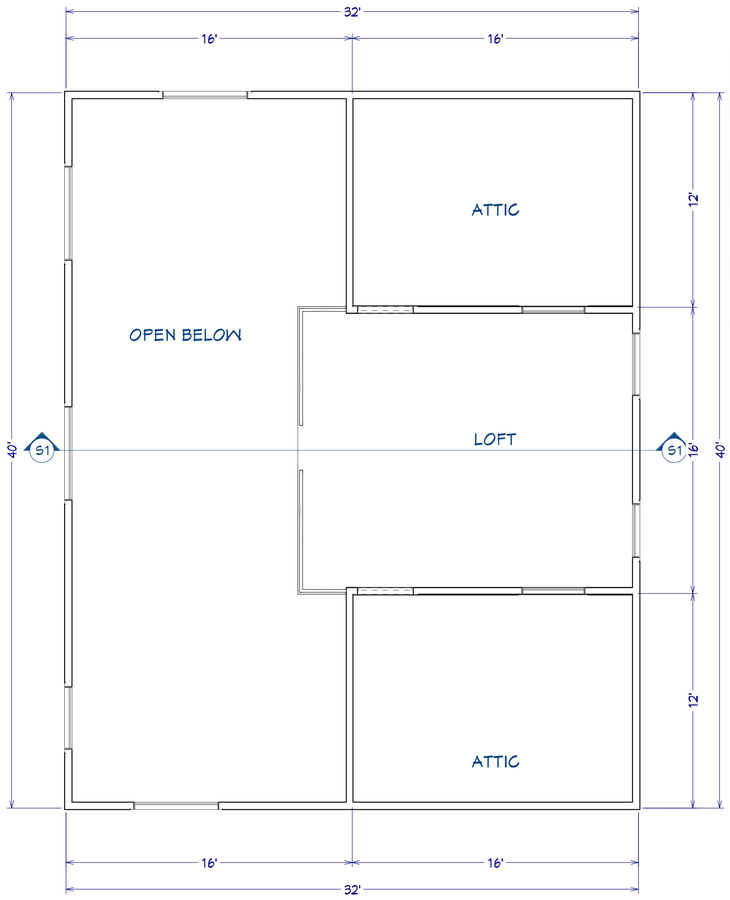


SECOND FLOOR PLAN

1/4" = 1'



PERSPECTIVE VIEW

NO SCALE

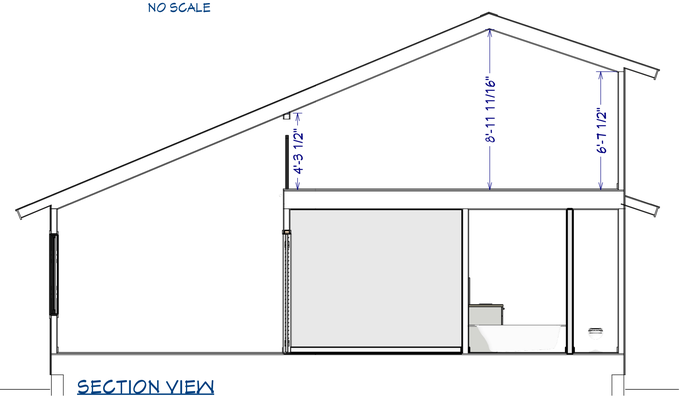


SECTION VIEW

1/4" = 1'



FRONT ELEVATION

1/4" = 1'

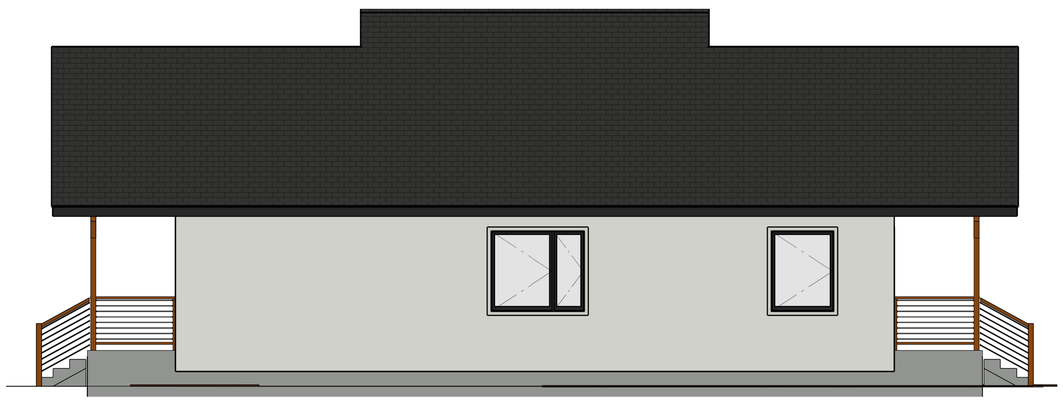


SIDE ELEVATION

1/4" = 1'

Blue Collar Boys TV
Paradise Rises


FLOOR LAYOUT: OPTION 2
STYLE: CALI COASTAL

DRAWINGS PROVIDED BY:
Chief Architect®
SOFTWARE
chiefarchitect.com
208.292.3400

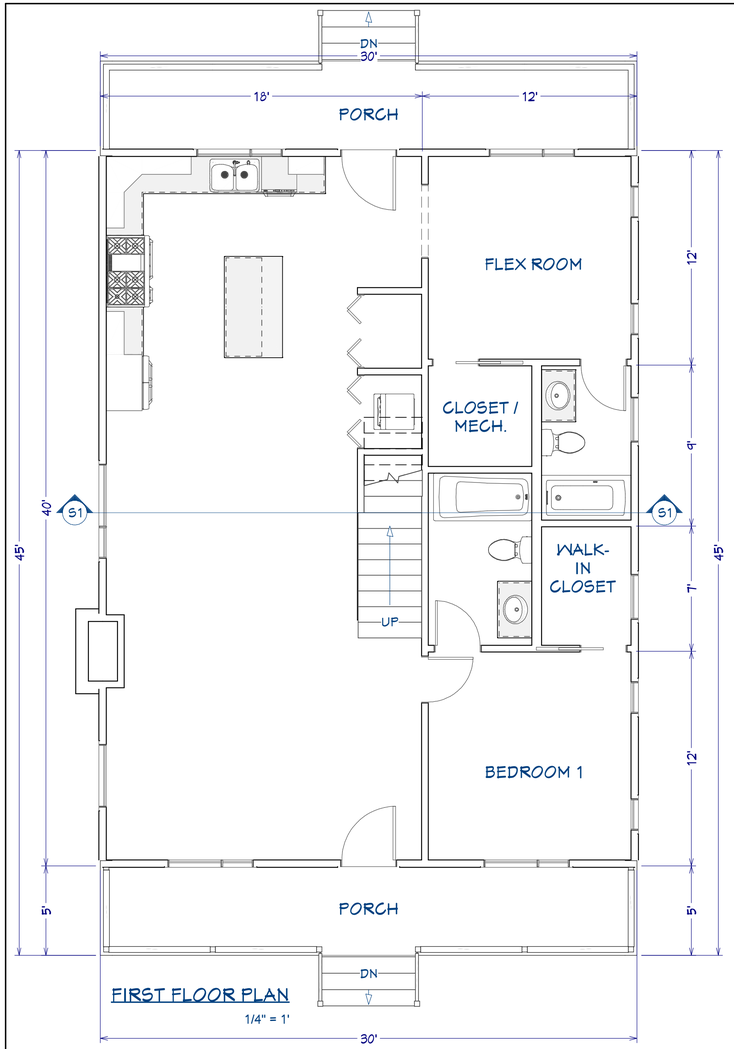

FIRST FLOOR PLAN

1/4" = 1'

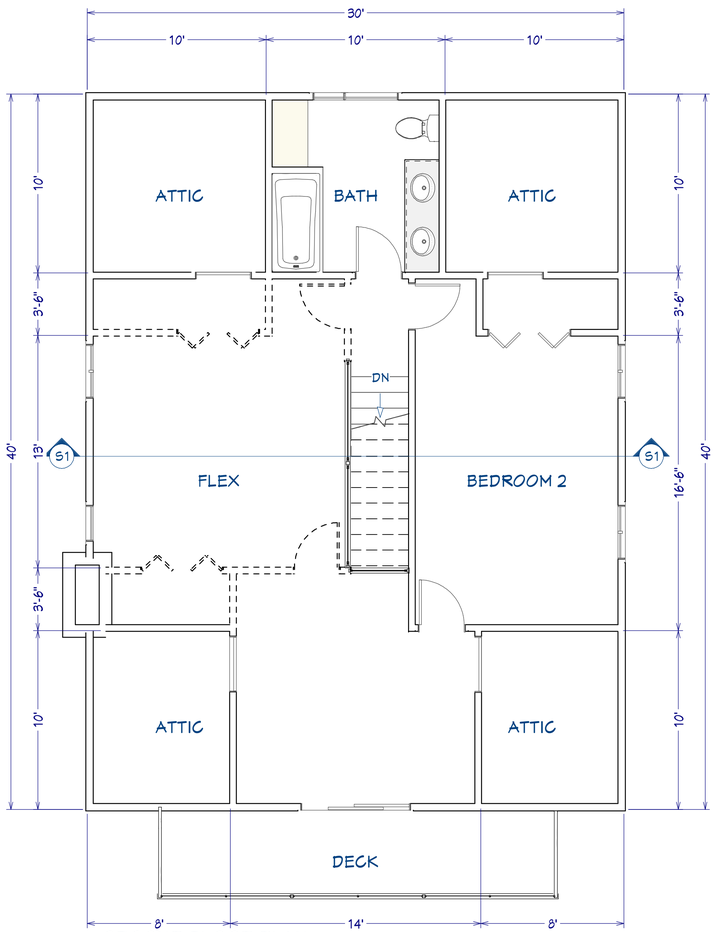


SECOND FLOOR PLAN

1/4" = 1'



PERSPECTIVE VIEW

NO SCALE

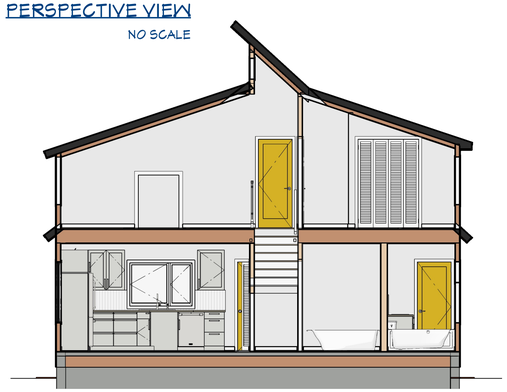

SECTION VIEW

1/4" = 1'



FRONT ELEVATION

1/4" = 1'



SIDE ELEVATION


1/4" = 1'

Blue Collar Boys TV
Paradise Rises

FLOOR LAYOUT: OPTION 3


STYLE: CALI COASTAL

DRAWINGS PROVIDED BY:
Chief Architect® SOFTWARE
chiefarchitect.com
208.292.3400

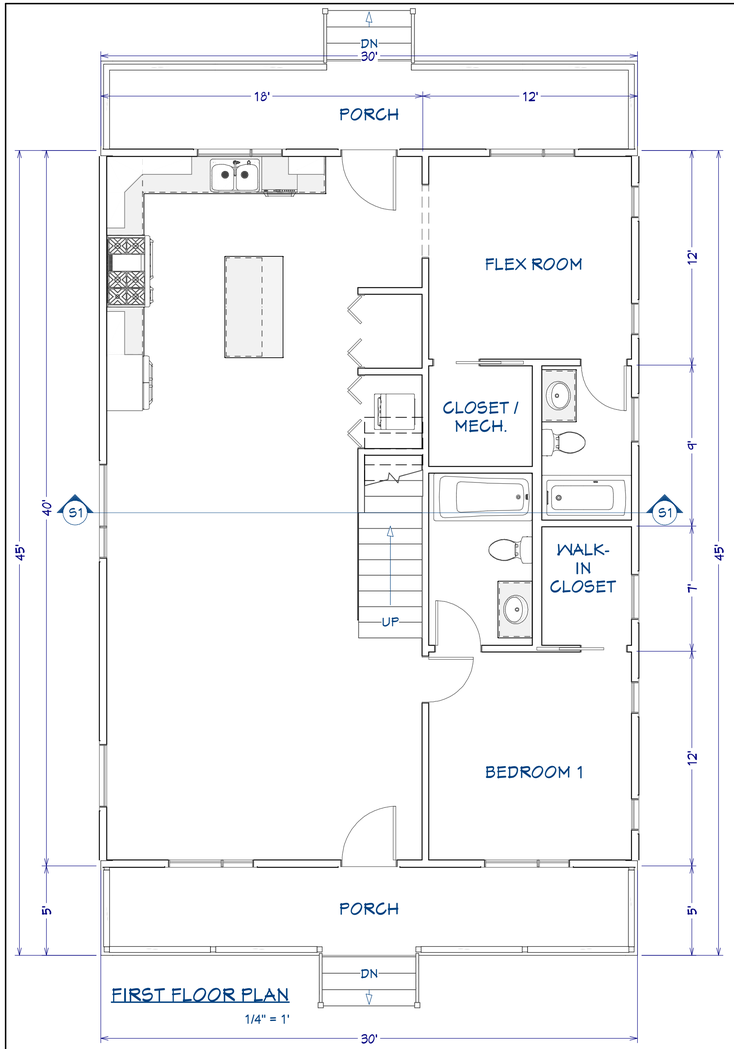

FIRST FLOOR PLAN

1/4" = 1'

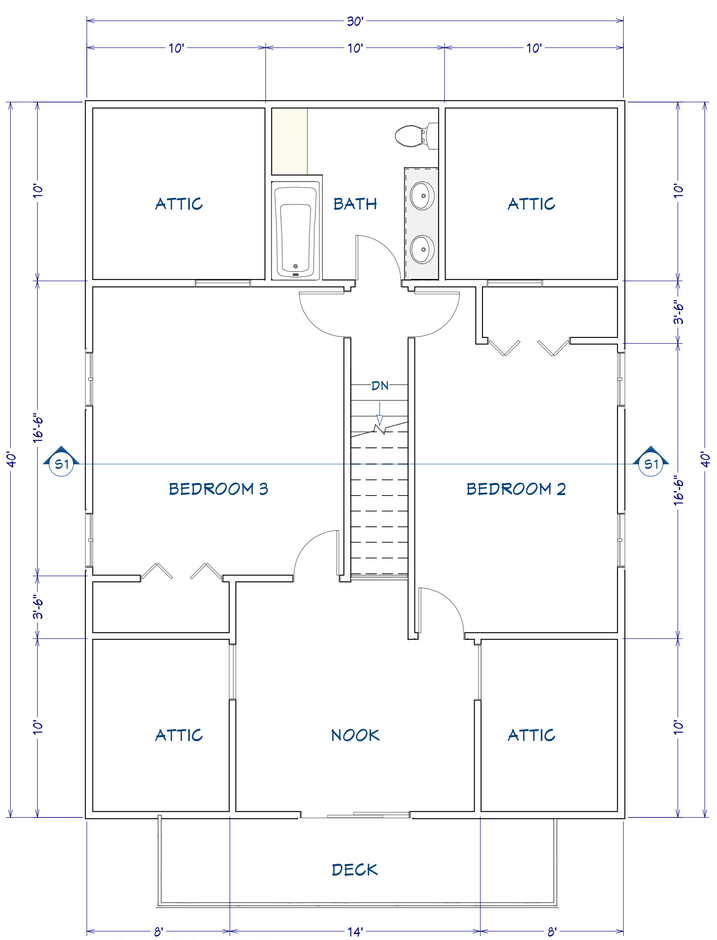


SECOND FLOOR PLAN

1/4" = 1'



PERSPECTIVE VIEW

NO SCALE

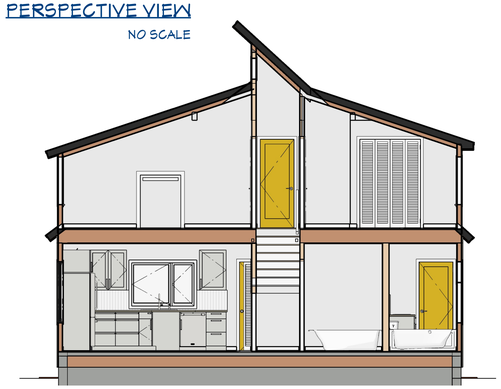


SECTION VIEW

3/16" = 1'



FRONT ELEVATION

1/4" = 1'

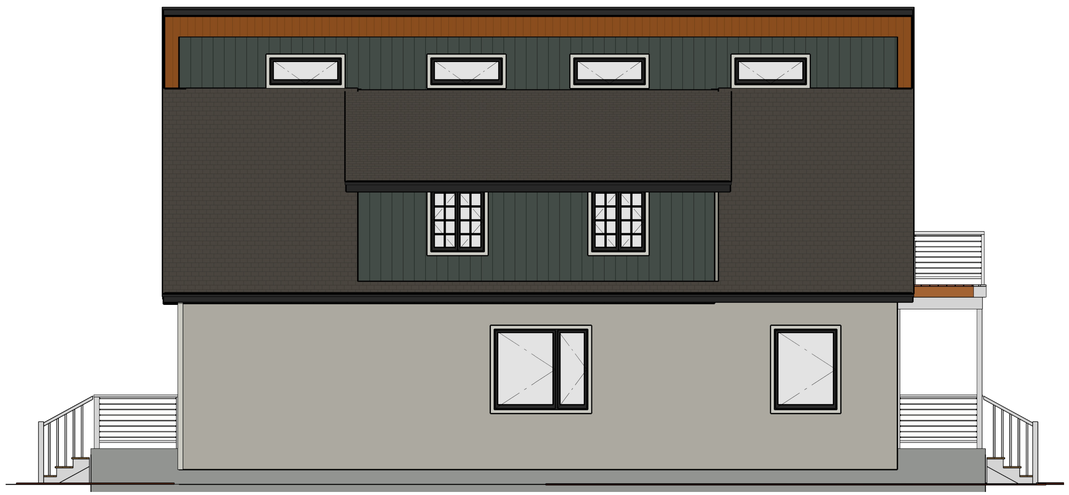

SIDE ELEVATION


1/4" = 1'

Blue Collar Boys TV
Paradise Rises

FLOOR LAYOUT: OPTION 4

STYLE: CALI COASTAL

DRAWINGS PROVIDED BY:
Chief Architect® SOFTWARE
chiefarchitect.com
208.292.3400

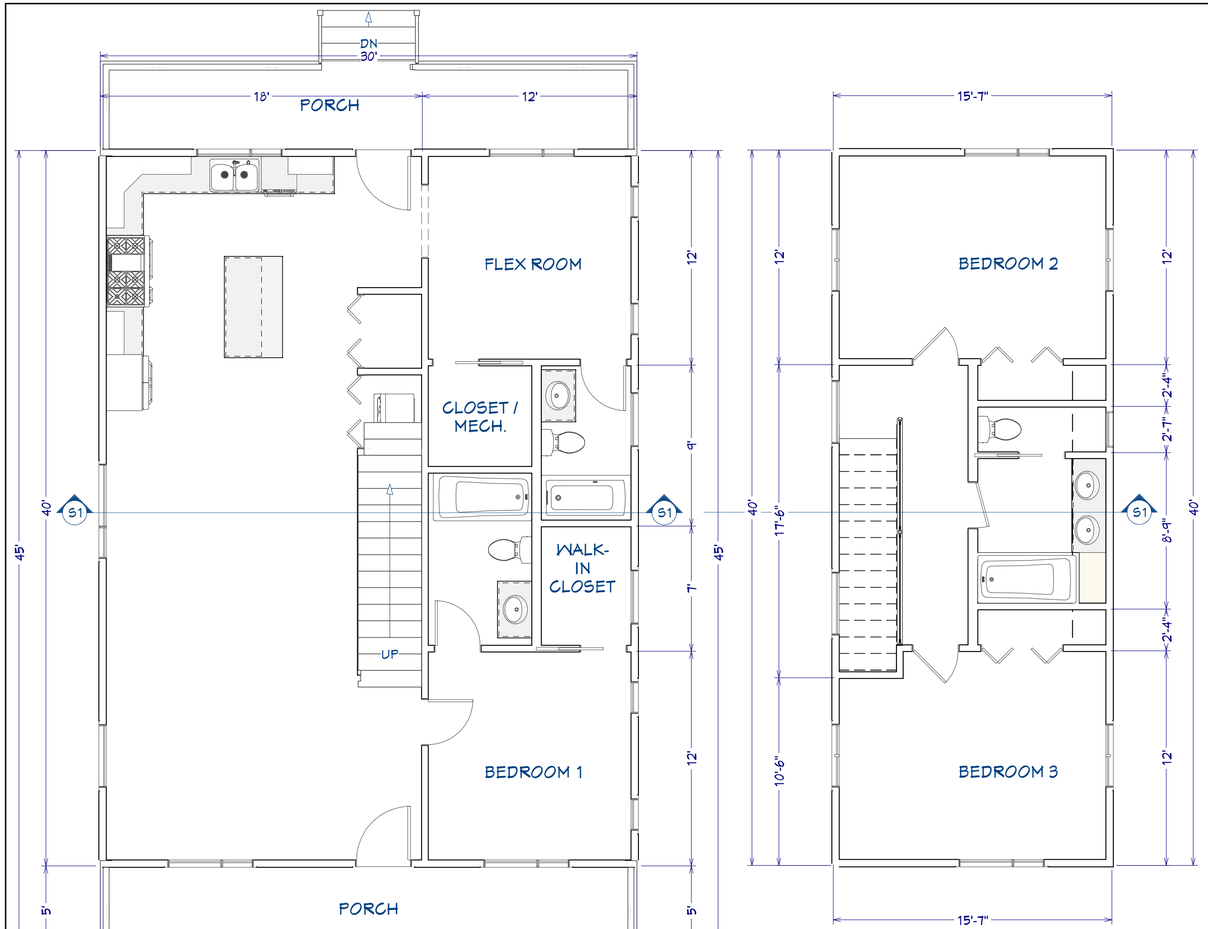

FIRST FLOOR PLAN

1/4" = 1'


SECOND FLOOR PLAN

1/4" = 1'



PERSPECTIVE VIEW

NO SCALE

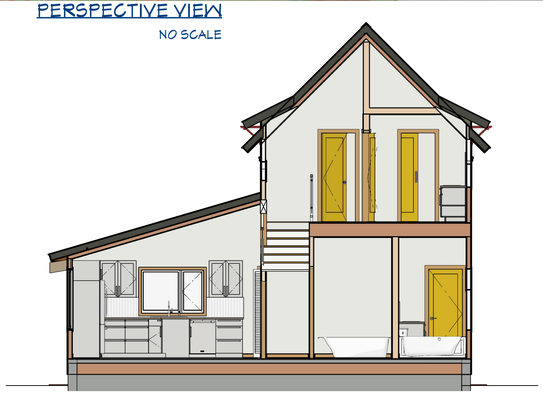


SECTION VIEW

3/16" = 1'



FRONT ELEVATION

1/4" = 1'

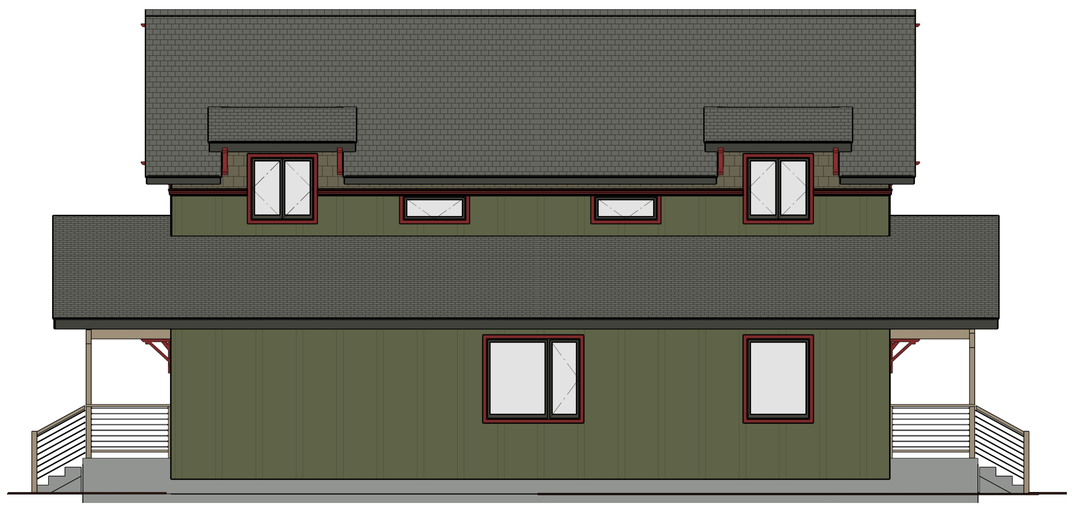

SIDE ELEVATION


1/4" = 1'

Blue Collar Boys TV
Paradise Rises

FLOOR LAYOUT: OPTION 5

STYLE: MODERN CABIN

DRAWINGS PROVIDED BY:
Chief Architect® SOFTWARE
chiefarchitect.com
208.292.3400

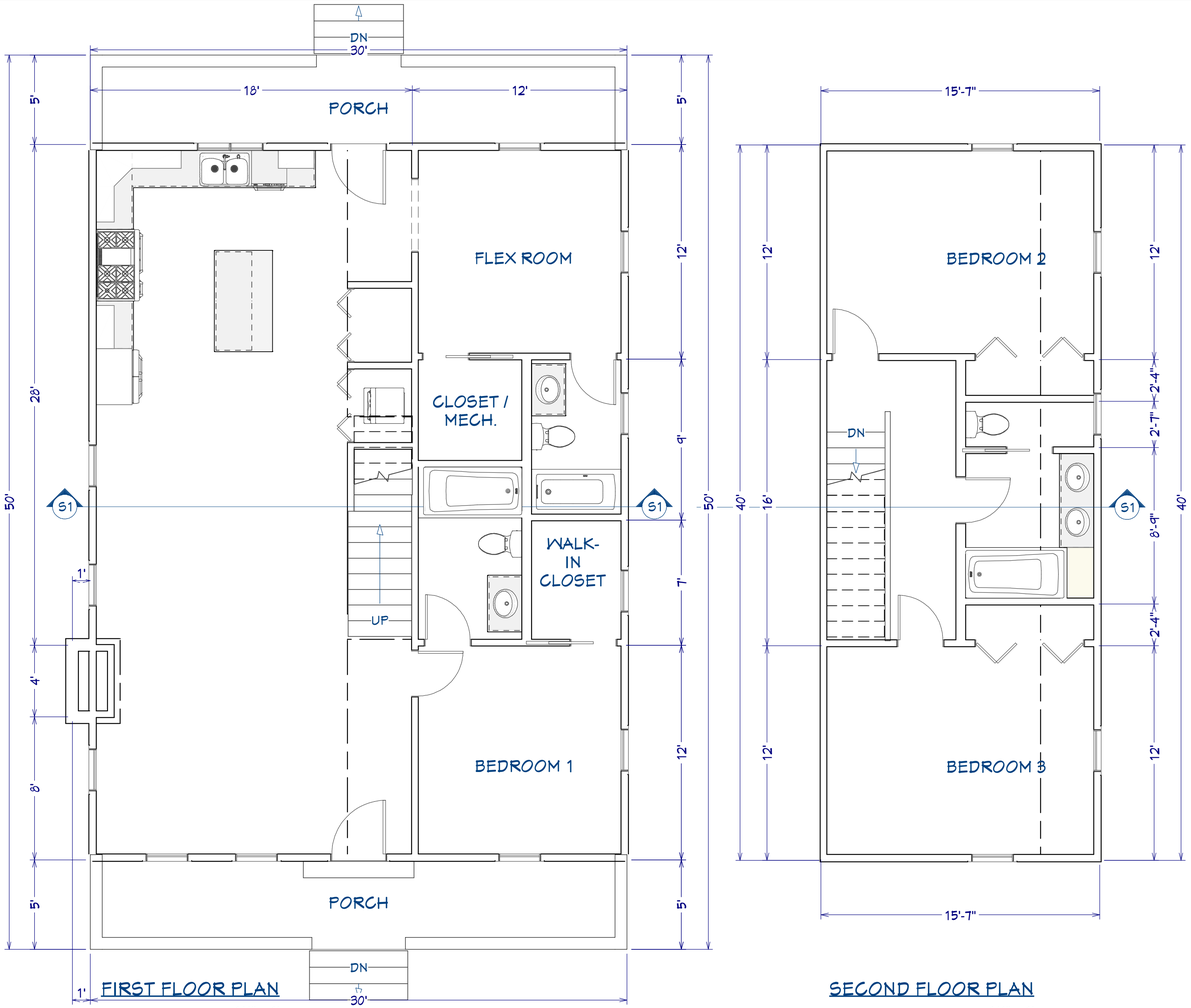

FIRST FLOOR PLAN

1/4" = 1'

SECOND FLOOR PLAN

1/4" = 1'



PERSPECTIVE VIEW

NO SCALE




SECTION VIEW

3/16" = 1'



FRONT ELEVATION

1/4" = 1'

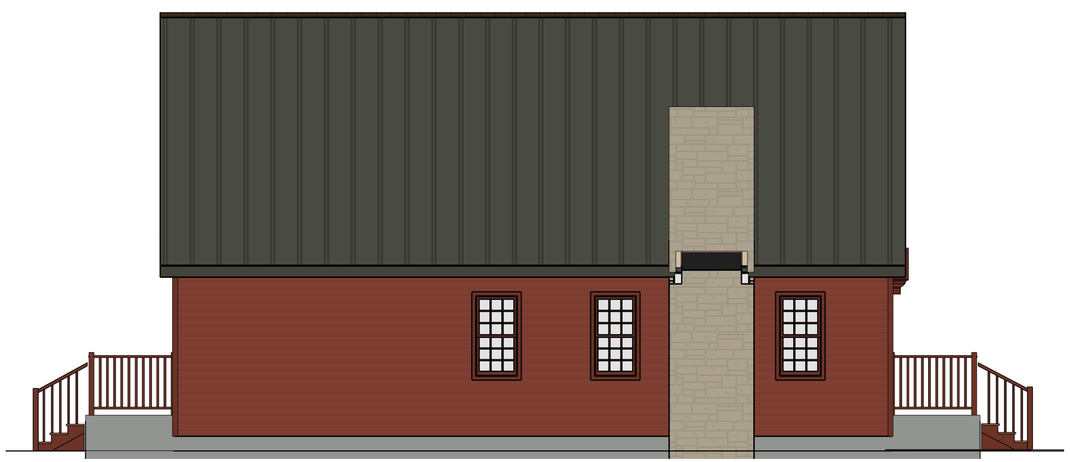


SIDE ELEVATION

1/4" = 1'

Blue Collar Boys TV
Paradise Rises

FLOOR LAYOUT: OPTION 5
STYLE: SALT BOX

DRAWINGS PROVIDED BY:
Chief Architect®
SOFTWARE
chiefarchitect.com
208.292.3400

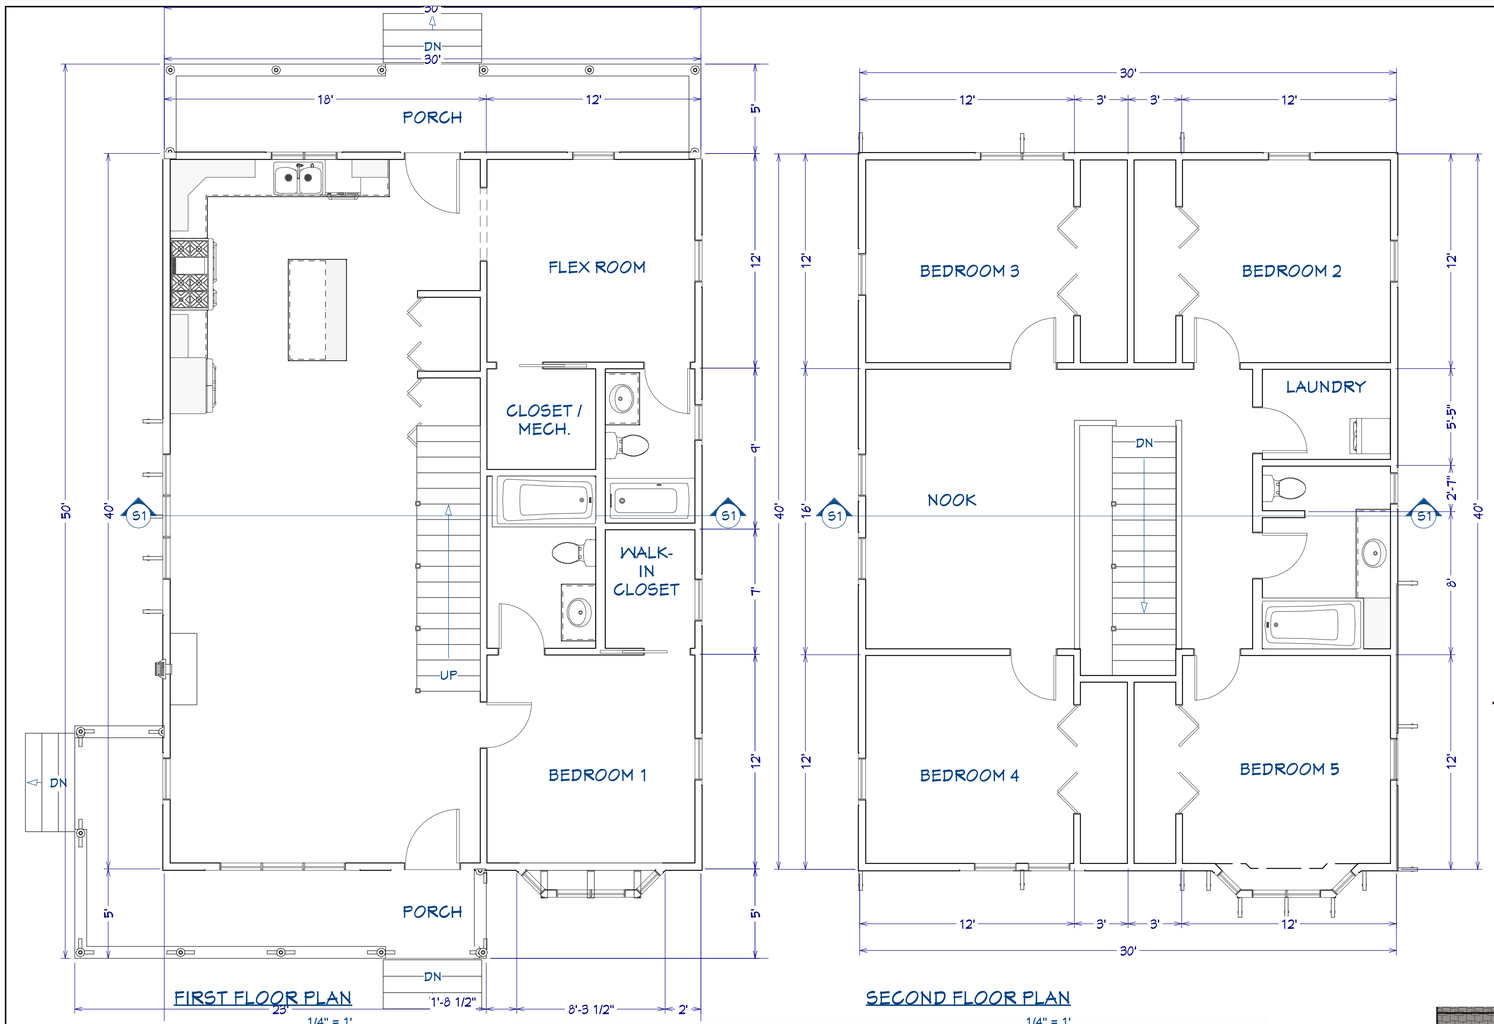

FIRST FLOOR PLAN

1/4" = 1'

SECOND FLOOR PLAN

1/4" = 1'




FRONT ELEVATION

1/4" = 1'



SECTION VIEW

3/16" = 1'

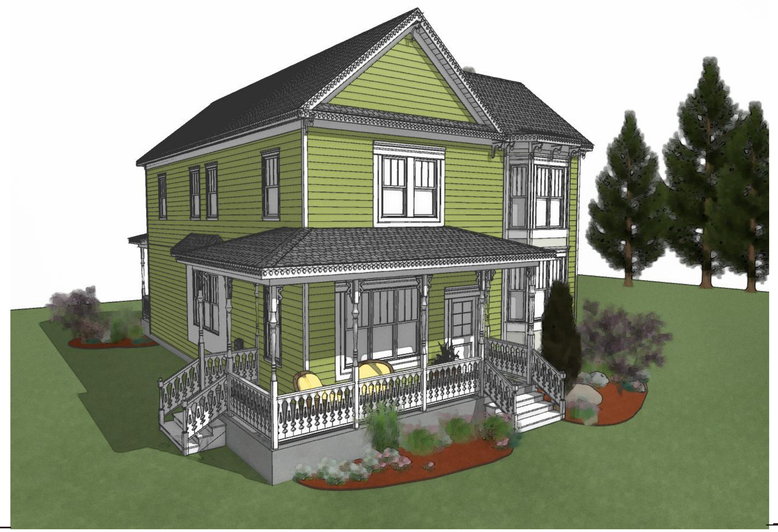

PERSPECTIVE VIEW

NO SCALE



SIDE ELEVATION

1/4" = 1'


Blue Collar Boys TV

Paradise Rises

FLOOR LAYOUT: OPTION 6


STYLE: VICTORIAN

DRAWINGS PROVIDED BY:
Chief Architect®
SOFTWARE
chiefarchitect.com
208.292.3400

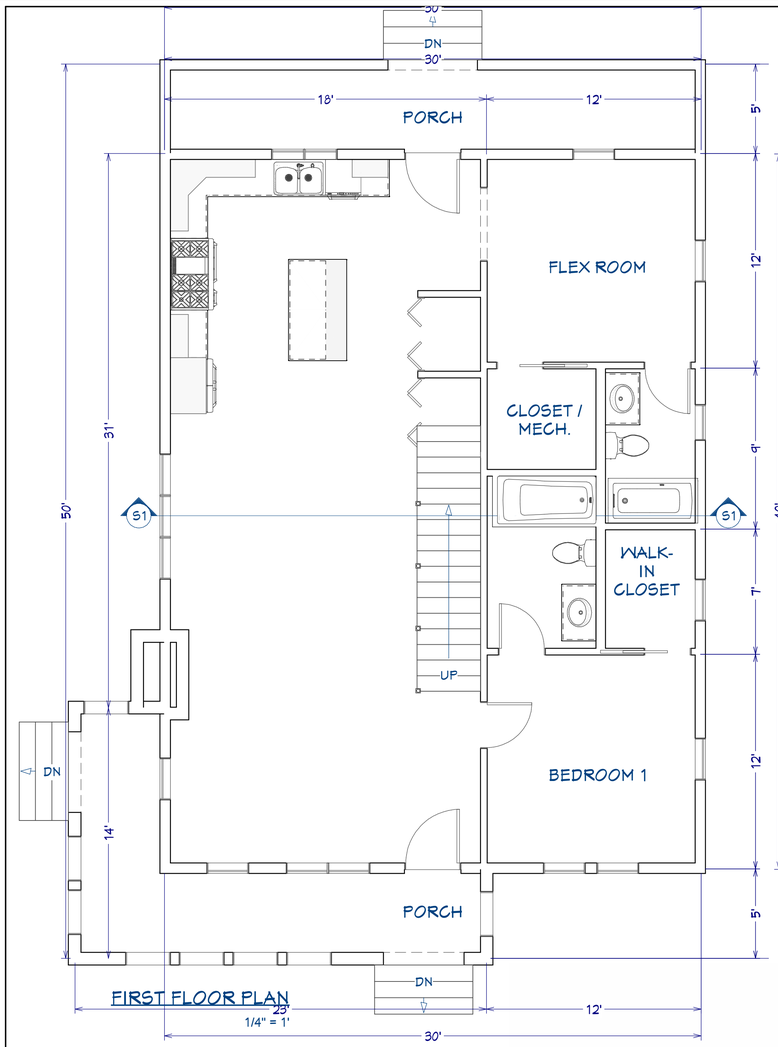

FIRST FLOOR PLAN

1/4" = 1'

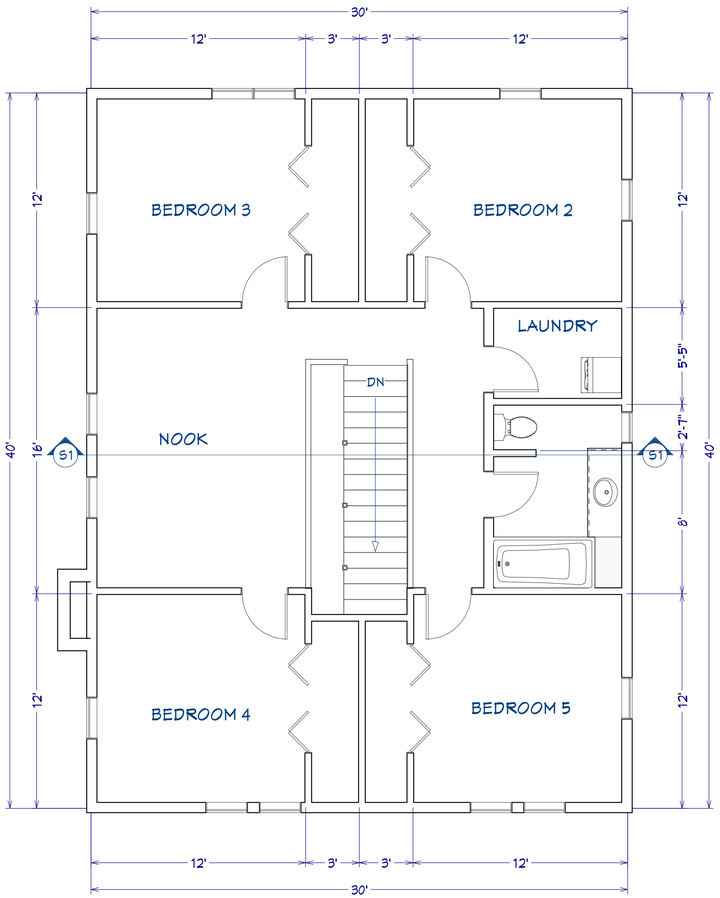


SECOND FLOOR PLAN

1/4" = 1'



FRONT ELEVATION

1/4" = 1'

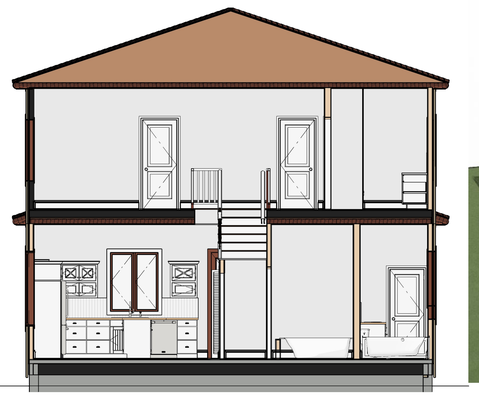

SECTION VIEW

3/16" = 1'



PERSPECTIVE VIEW

NO SCALE



SIDE ELEVATION


1/4" = 1'


Blue Collar Boys TV
Paradise Rises

FLOOR LAYOUT: OPTION 6
STYLE: TUSCAN

DRAWINGS PROVIDED BY:
Chief Architect®
SOFTWARE

chiefarchitect.com
208.292.3400

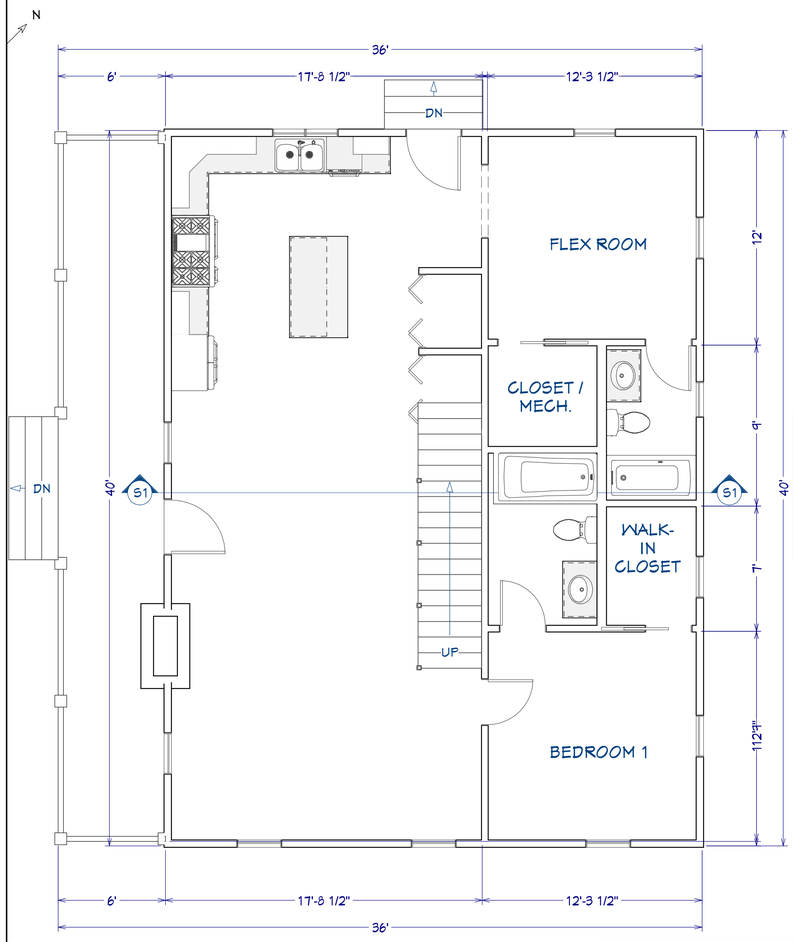

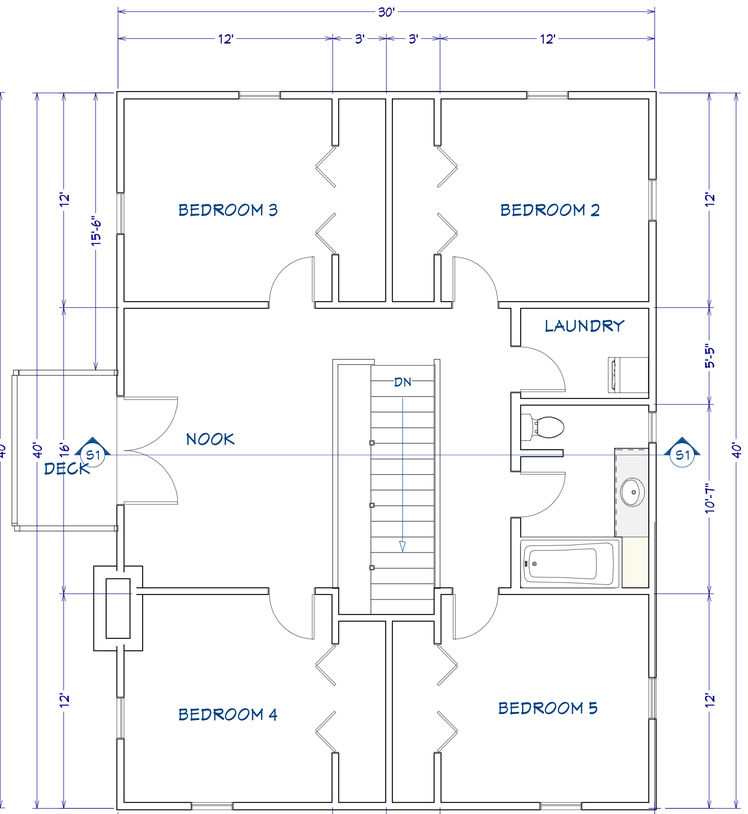

FIRST FLOOR PLAN

1/4" = 1'

SECOND FLOOR PLAN

1/4" = 1'



SIDE ELEVATION

1/4" = 1'



SECTION VIEW

3/16" = 1'



PERSPECTIVE VIEW

NO SCALE



FRONT ELEVATION

1/4" = 1'

Blue Collar Boys TV
Paradise Rises

FLOOR LAYOUT: OPTION 6
STYLE: COLONIAL

DRAWINGS PROVIDED BY:
Chief Architect®
SOFTWARE
chiefarchitect.com
208.292.3400